


North Elevation
1 : 200

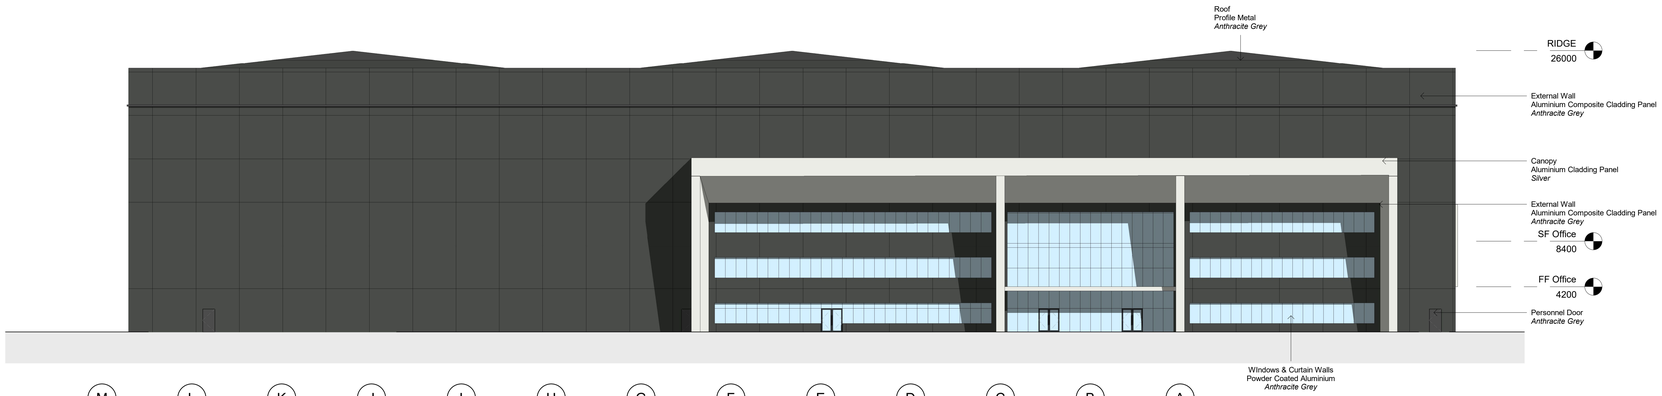


East Elevation
1 : 200

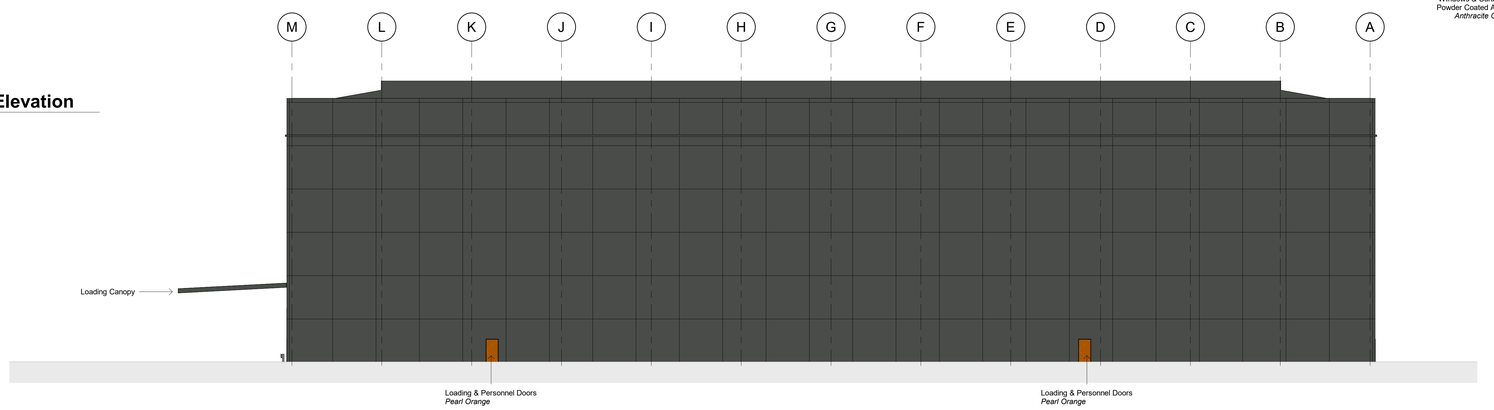

South Elevation
1 : 200

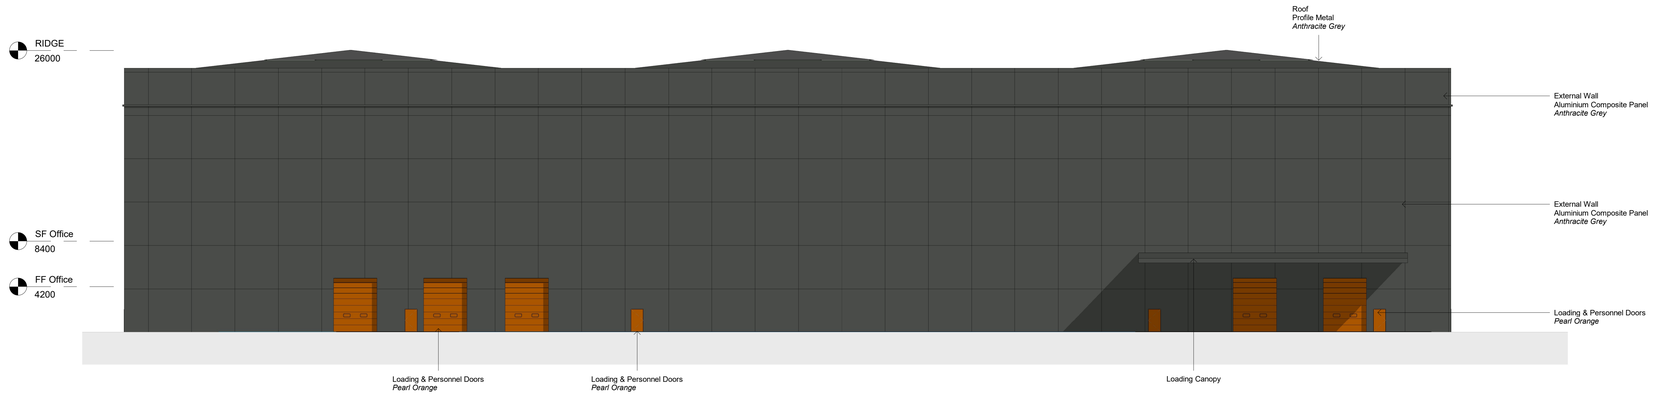

West Elevation
1 : 200

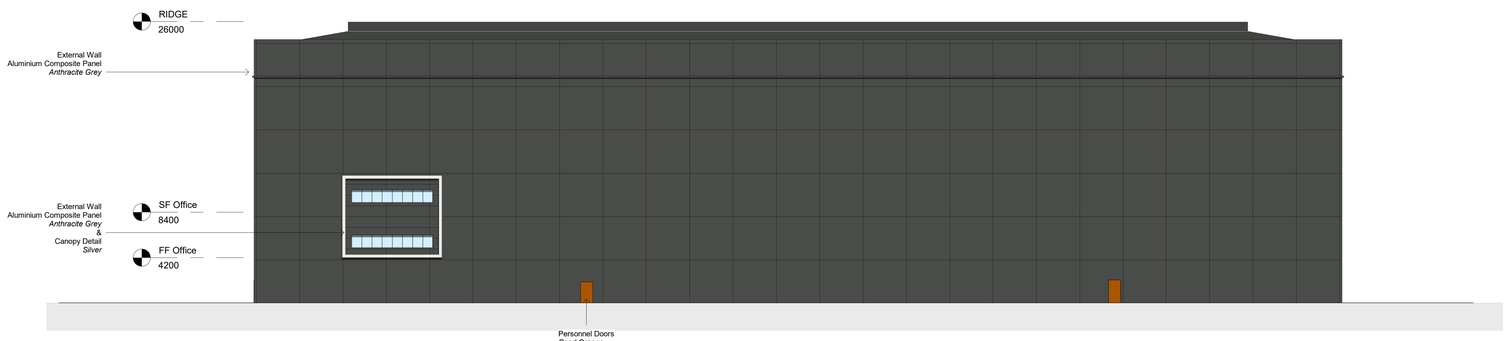

GRAPHIC SCALE: 1:200

PACE | ARCHITECTURE

Rev	Description	Date

CODE	SUITABILITY DESCRIPTION
STATUS	PURPOSE OF ISSUE

NET WORLD SPORTS

PROJECT
LAND SOUTH _ B2
100%

TITLE
Proposed Elevations

CLIENT
Mauna Kea Limited

DRAWN BY	CHECKED BY	DATE
NC	AC	07.08.26

SCALE (@A0)	PROJECT NUMBER
1 : 200	2042

DRAWING NUMBER	REV
2042A . P . 007	

07/08/2026 10:24:28