


North Elevation
1 : 200

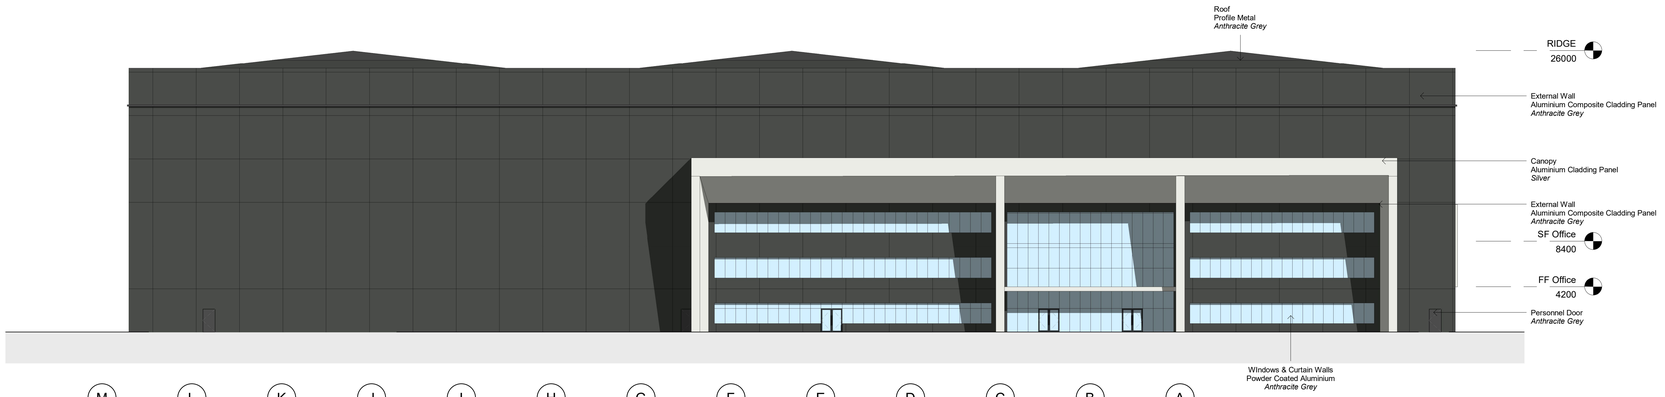


East Elevation
1 : 200

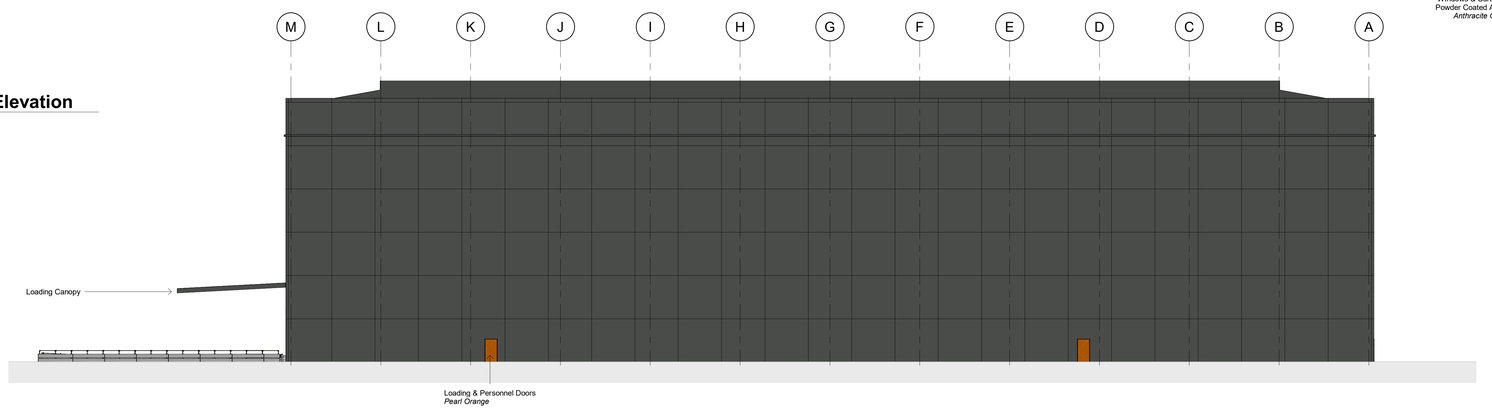

South Elevation
1 : 200

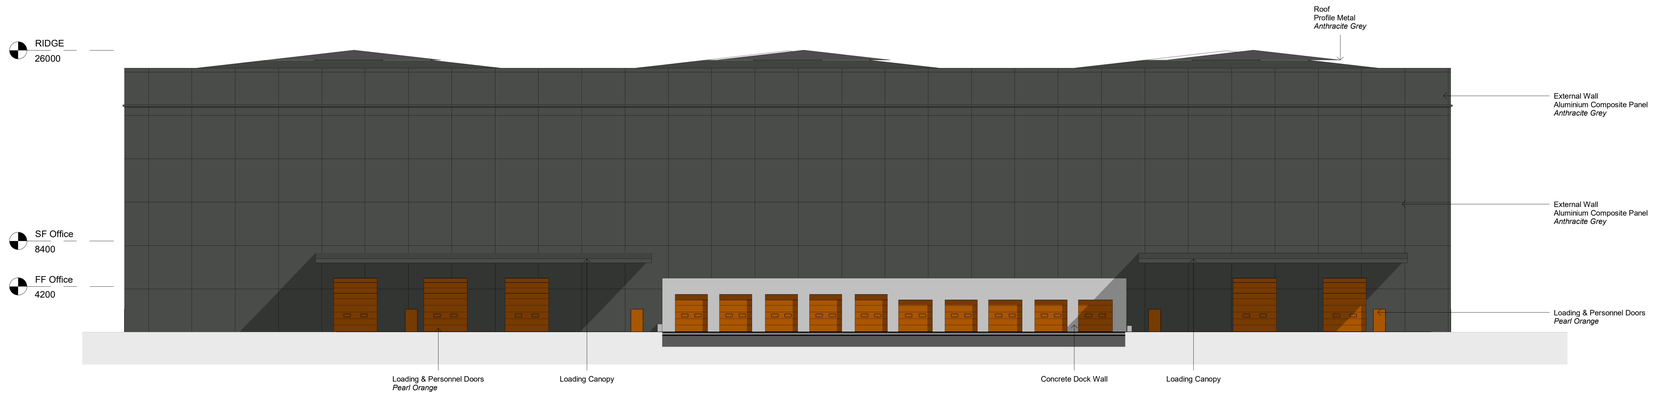

West Elevation
1 : 200

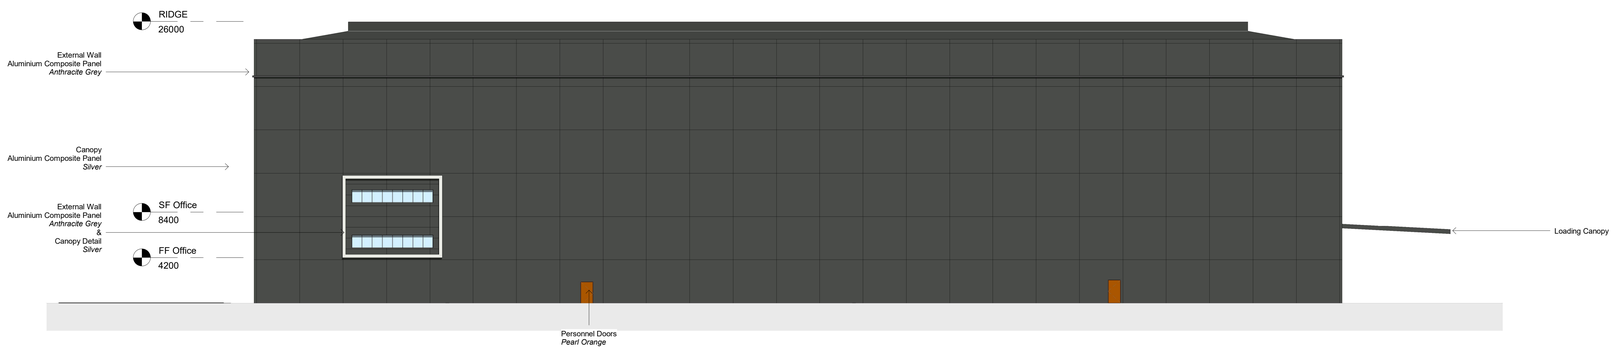

GRAPHIC SCALE: 1:200

PACE | ARCHITECTURE

Rev	Description	Date
A	Notes updated, ridge reduced	14.10.24
B	~~Glazing area reduced~~	~~01.12.24~~
C	Elevations revised	16.12.24
D	Roof orientation changed	13.02.25
E	Footprint Reduced	19.01.26

CODE	SUITABILITY DESCRIPTION
STATUS	PURPOSE OF ISSUE

NET WORLD SPORTS

PROJECT

LAND SOUTH

TITLE

Proposed Elevations

CLIENT

Mauna Kea Limited

DRAWN BY	CHECKED BY	DATE
NC	AC	09/26/24

SCALE (@A0)	PROJECT NUMBER
1 : 200	2042

DRAWING NUMBER	REV
2042 . P . 007(E)	

19/01/2026 10:47:52