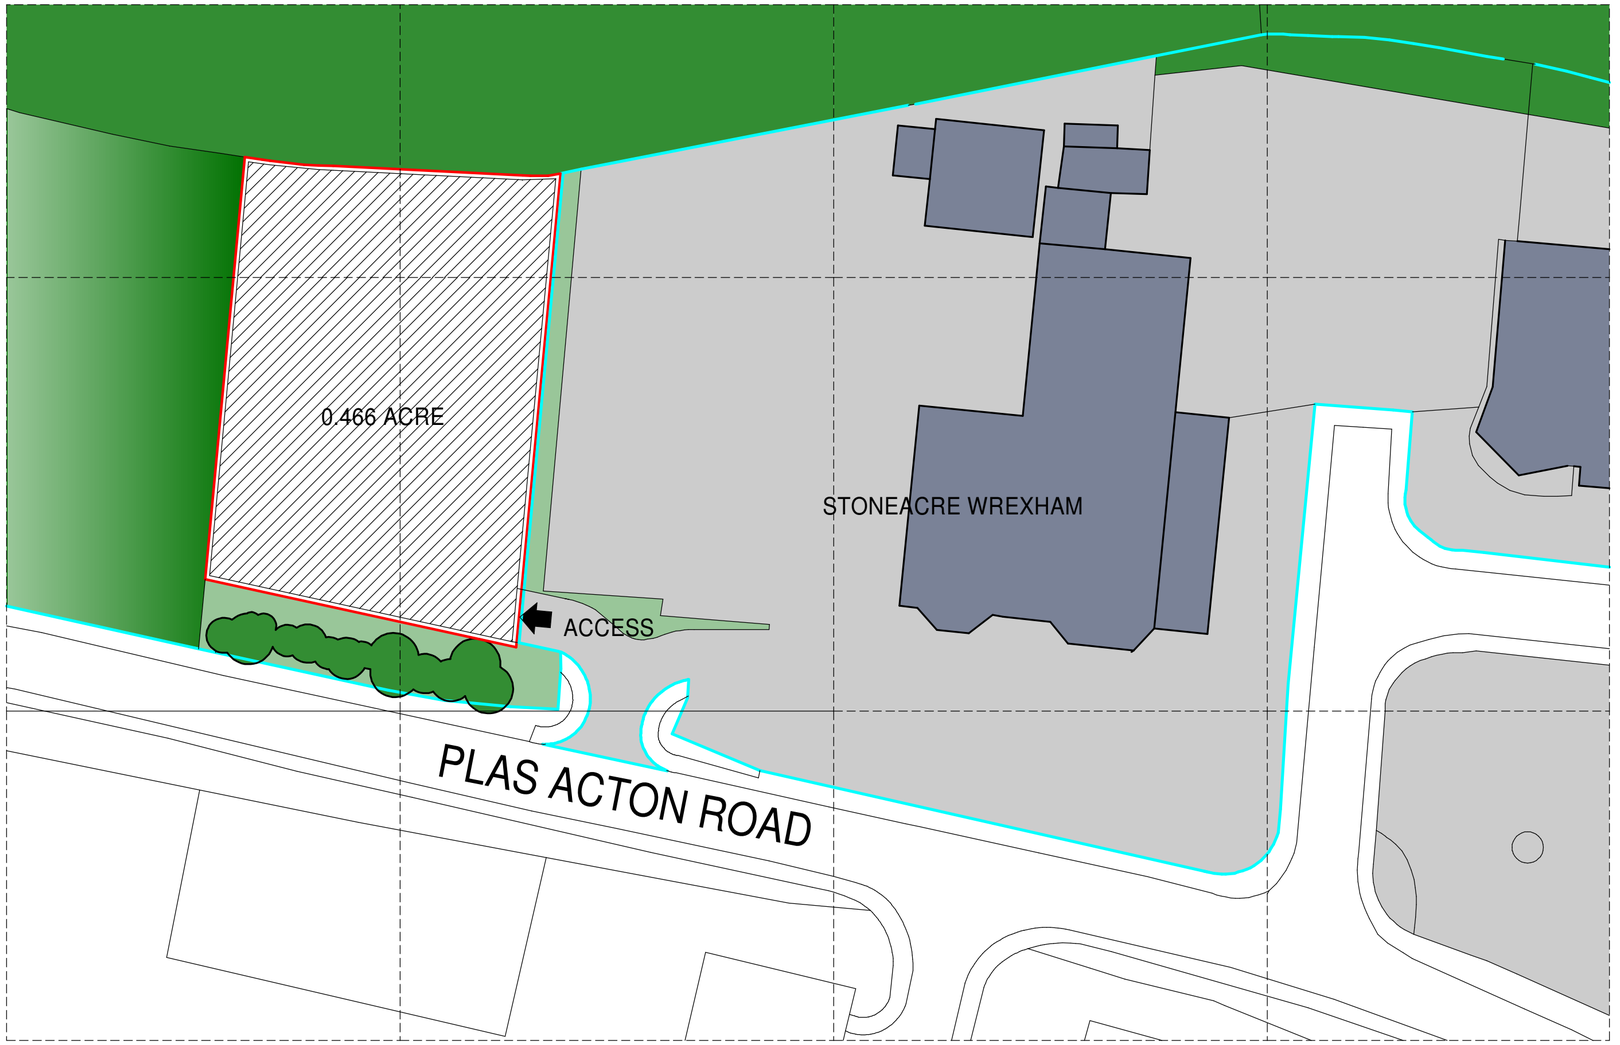



N

© Crown copyright 2026 Ordnance Survey 100053143

0M 10M 20M 30M 40M 50M

SCALE BAR 1:500

REVISIONS

CLIENT
STONEACRE MOTOR GROUP

DRAWING TITLE
PROPOSED SITE PLAN - LOCATION PLAN

PROJECT:
PROPOSED CAR STOARAGE PARKING
PLAS ACTON ROAD
PANDY
BRADLEY
WREXHAM LL1 2UB

DRAWING No
026/ 0126 / SPLP

DRAWING DATE
JULY 2026

DRAWN BY
IKB

SCALE
1:500 @ A2

BARRATON
DESIGN STUDIO

BARRATON DESIGN STUDIO
PATHWAYS
WHIPHILL TOP LANE
BRANTON
DONCASTER
SOUTH YORKSHIRE
DN3 3PQ

TEL: 01302 : 370211
Mobile 07710 737375
EMAIL: ian@barratondesign.com