
0 0.5 1.0 1.5 2.0 2.5m


Scale 1:50

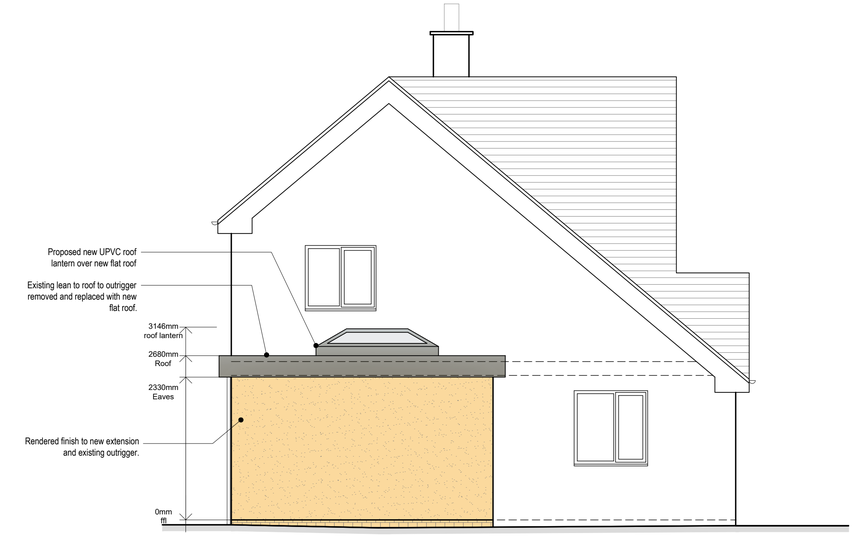


Proposed Side Elevation
Scale - 1:50



Proposed Front Elevation
Scale - 1:50

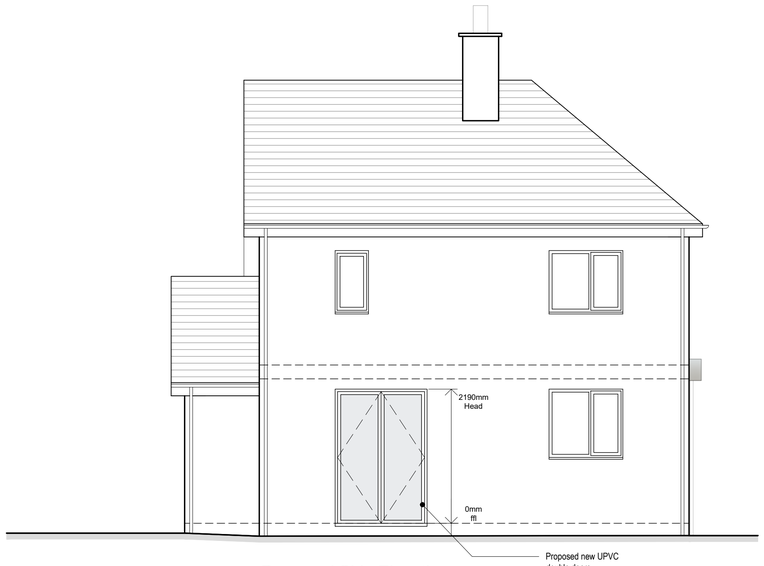

Proposed Side Elevation
Scale - 1:50

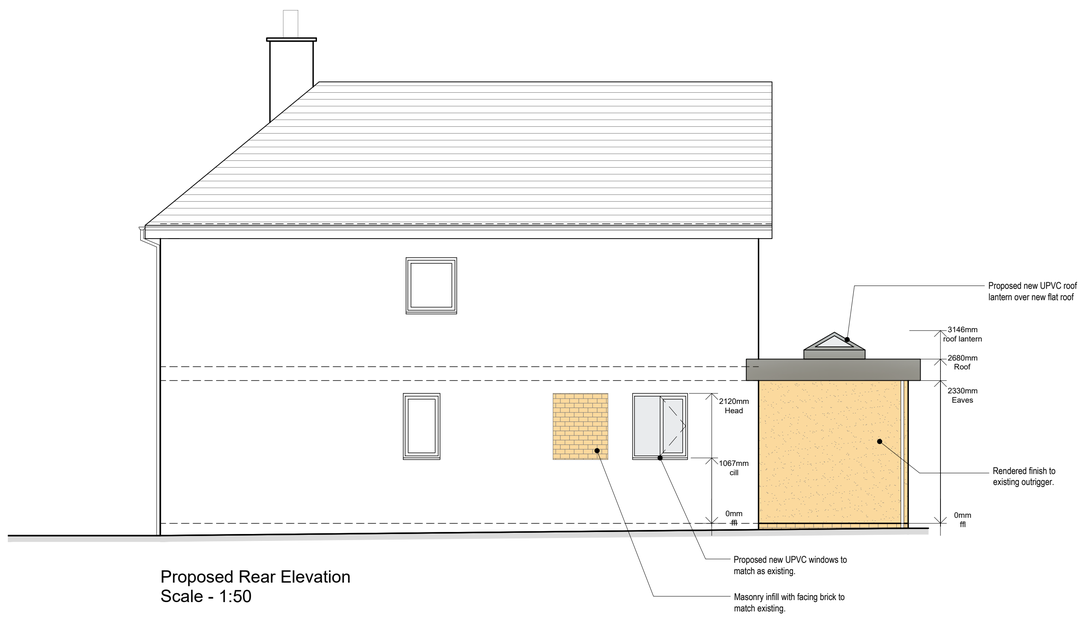

Proposed Rear Elevation
Scale - 1:50

GENERAL NOTES

- All dimensions and levels are to be checked on site.
- Title overlay drawings and ownership boundaries are produced using all reasonable endeavors.
- This drawings shall not be used to ascertain dimensions. Work to figured dimensions only.
- This drawing is for LPA appraisal only

CDM 2015 Notes

- Proposed layout subject to Building Control approval of fire strategy and access arrangements.
- Asbestos to be removed by certified professional when found.
- All proposed structural works designed by appointed Structural Engineer.
- Client to seek specialist advice regarding relocation of gas/electric and water supply, meters and appliances.
- Suitable mechanical equipment to be commissioned by Contractor / Builder to lift heavy materials to avoid unnecessary injury on site.
- Appropriate scaffolding to be arranged by Contractor / Builder prior to commencement on site.

Rev	Date	Drawn by	Checked by
A	28/07/2026	PB	TBS
Non Draft Issue - Issued for client's information			
-	21/07/2026	SY	TBS
Draft Issue - Issued for client's information			

SPEAKS DESIGN SERVICES
SDS

Speaks Design Services
Dalton House
35 Chester Street,
Wrexham
LL13 8AH

Tel 01978 592872
Mail info@speaksds.co.uk
Web www.speaksds.co.uk

CIAT
CHARTERED PRACTICE

Project
Ellemund House, Chirk Green, Chirk, Wrexham, LL14 5PY

Client	Purpose of Issue	Drawing Stage
Brianna Bruton	For Information	Planning

Title
Proposed Elevations

Scale @ A1	Date	Ref	Drawn
1:50	June 2026	437	SY

Drg No	Rev
437/EHC/PL/008	A