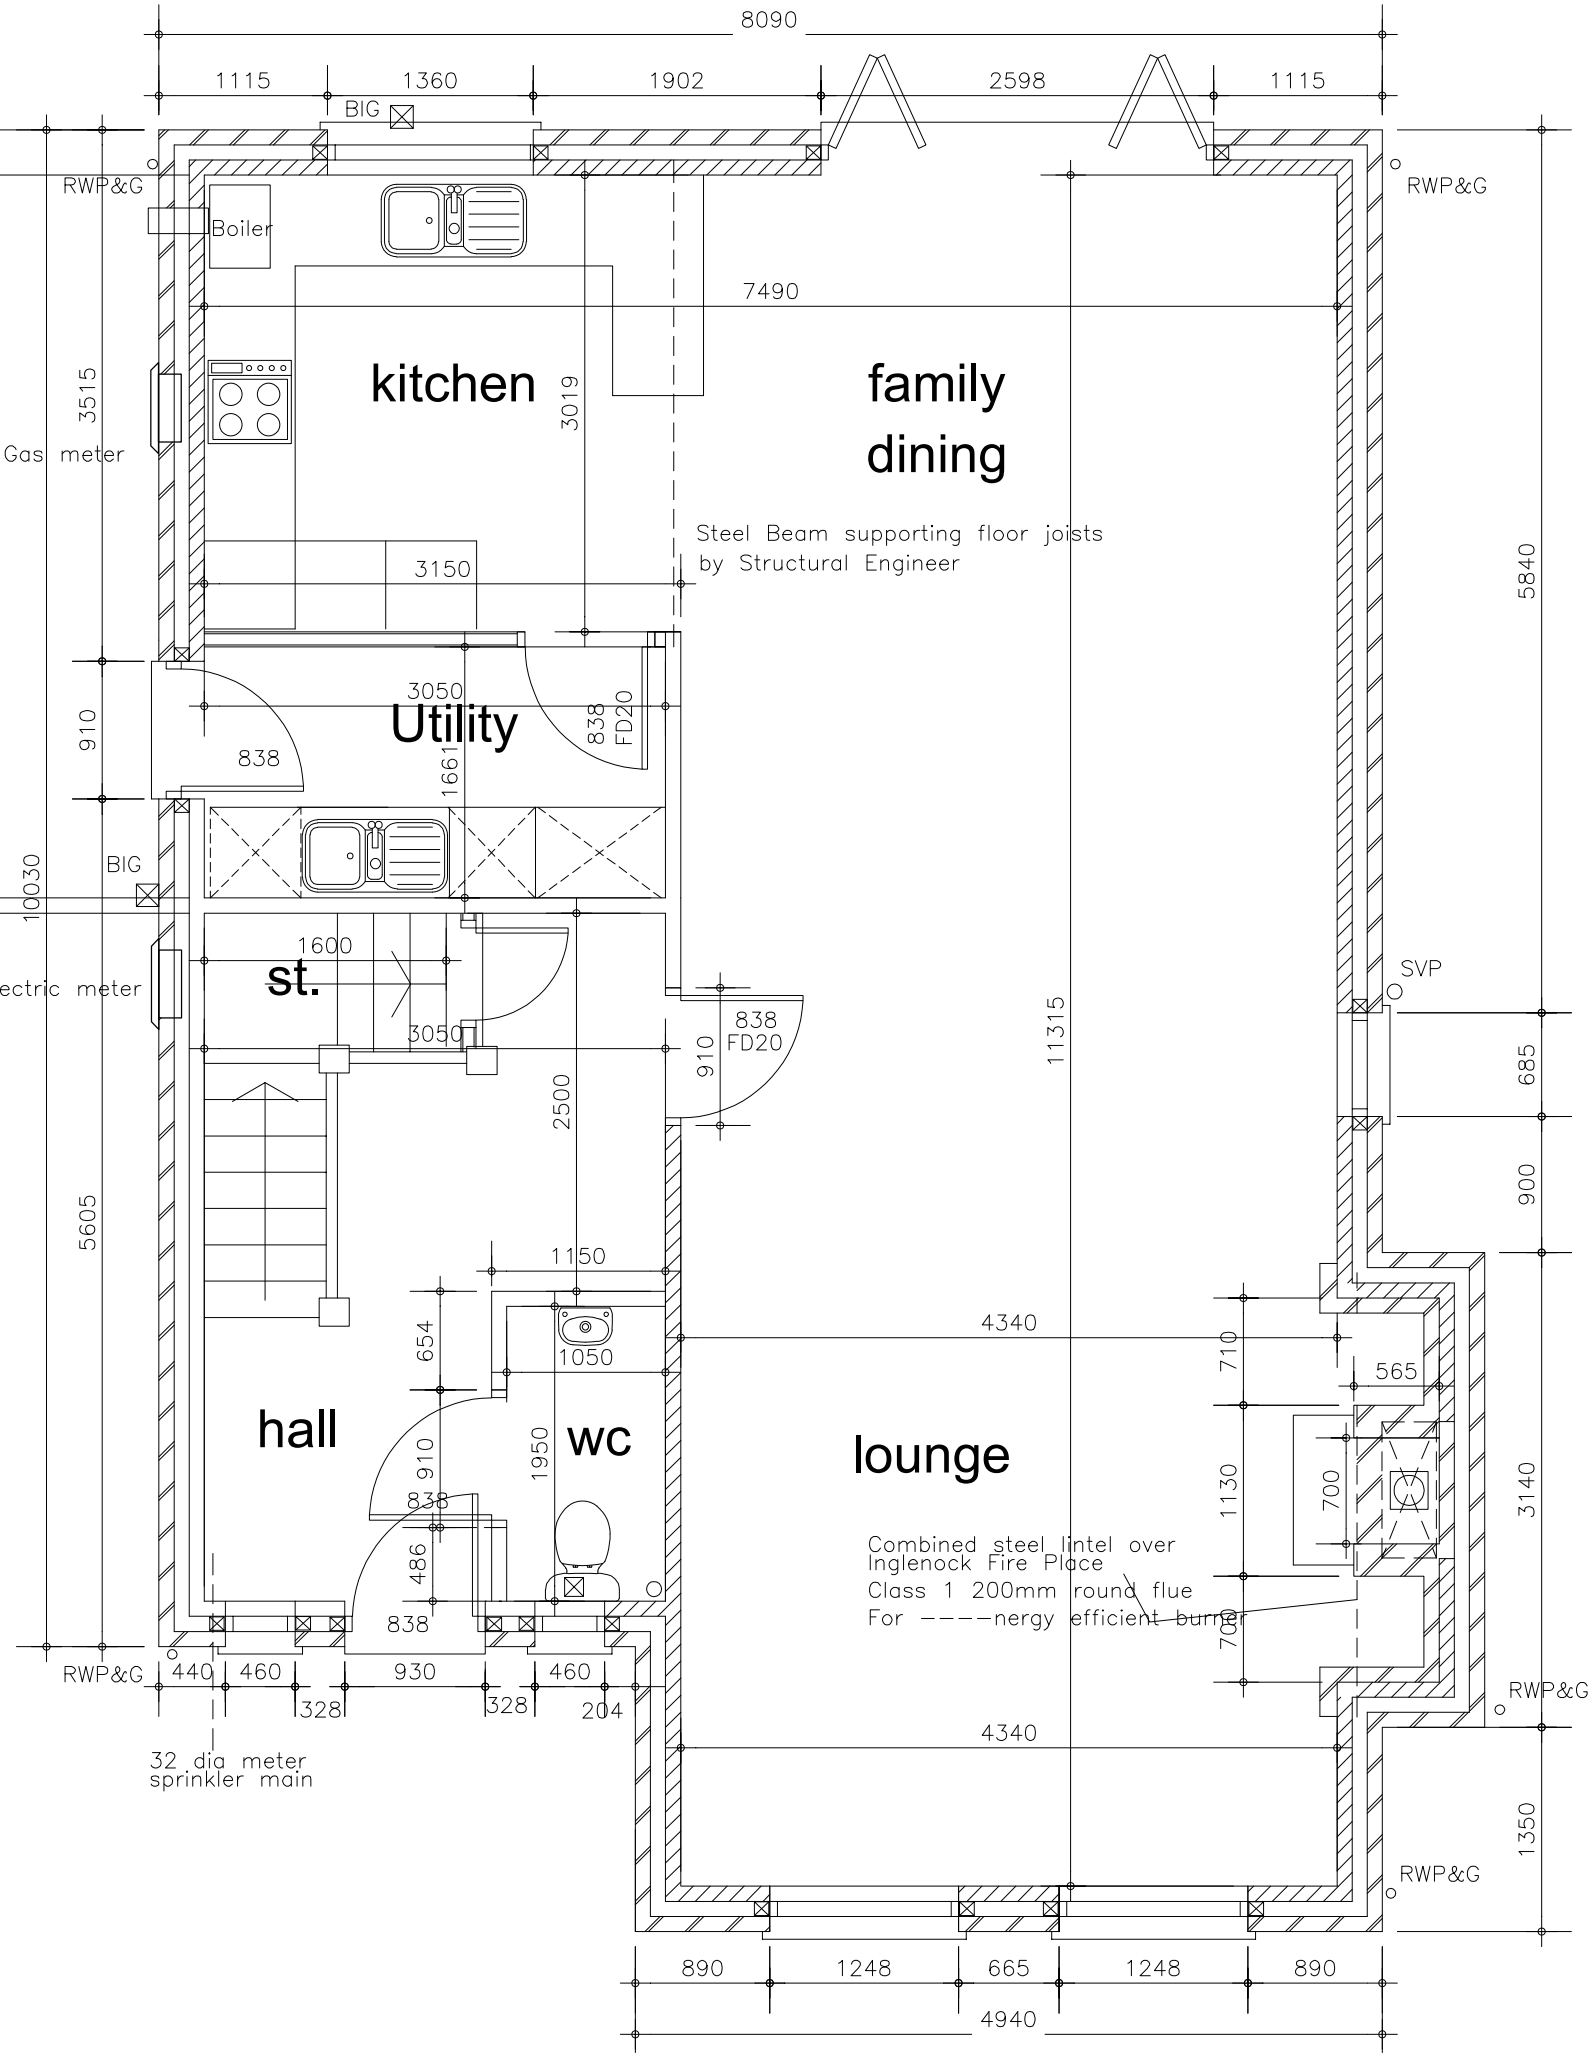



100mm Facing Brickwork with part insulated
cavity 7N/mm2 insulating blockwork inner skin
50mm Celotex or similar insulation in cavity

75mm stud partition

Internal Nett floor area
1880 sq ft or 175 sqm


CARTWRIGHT
ARCHITECTURAL & PLANNING SERVICES

90 Main Road, Wybunbury, Cheshire. CW5 7LS
Telephone and Fax No. 01270 368217 or 07917672498
E-mail – robert.cartwright6@btinternet.com


CLIENT
M & M Jones Developments Ltd

CONTRACT
Residential Development at
The Old Caravan Site
Old Wrexham Road Gresford.

DWG TITLE:

House Type D
Plots 2, 4, 8, 9
Working Drawing
Ground Floor Plan

| SCALE: 1:50 | DWG No. HTWD / 2A |
|---|---|
| DATE: | |