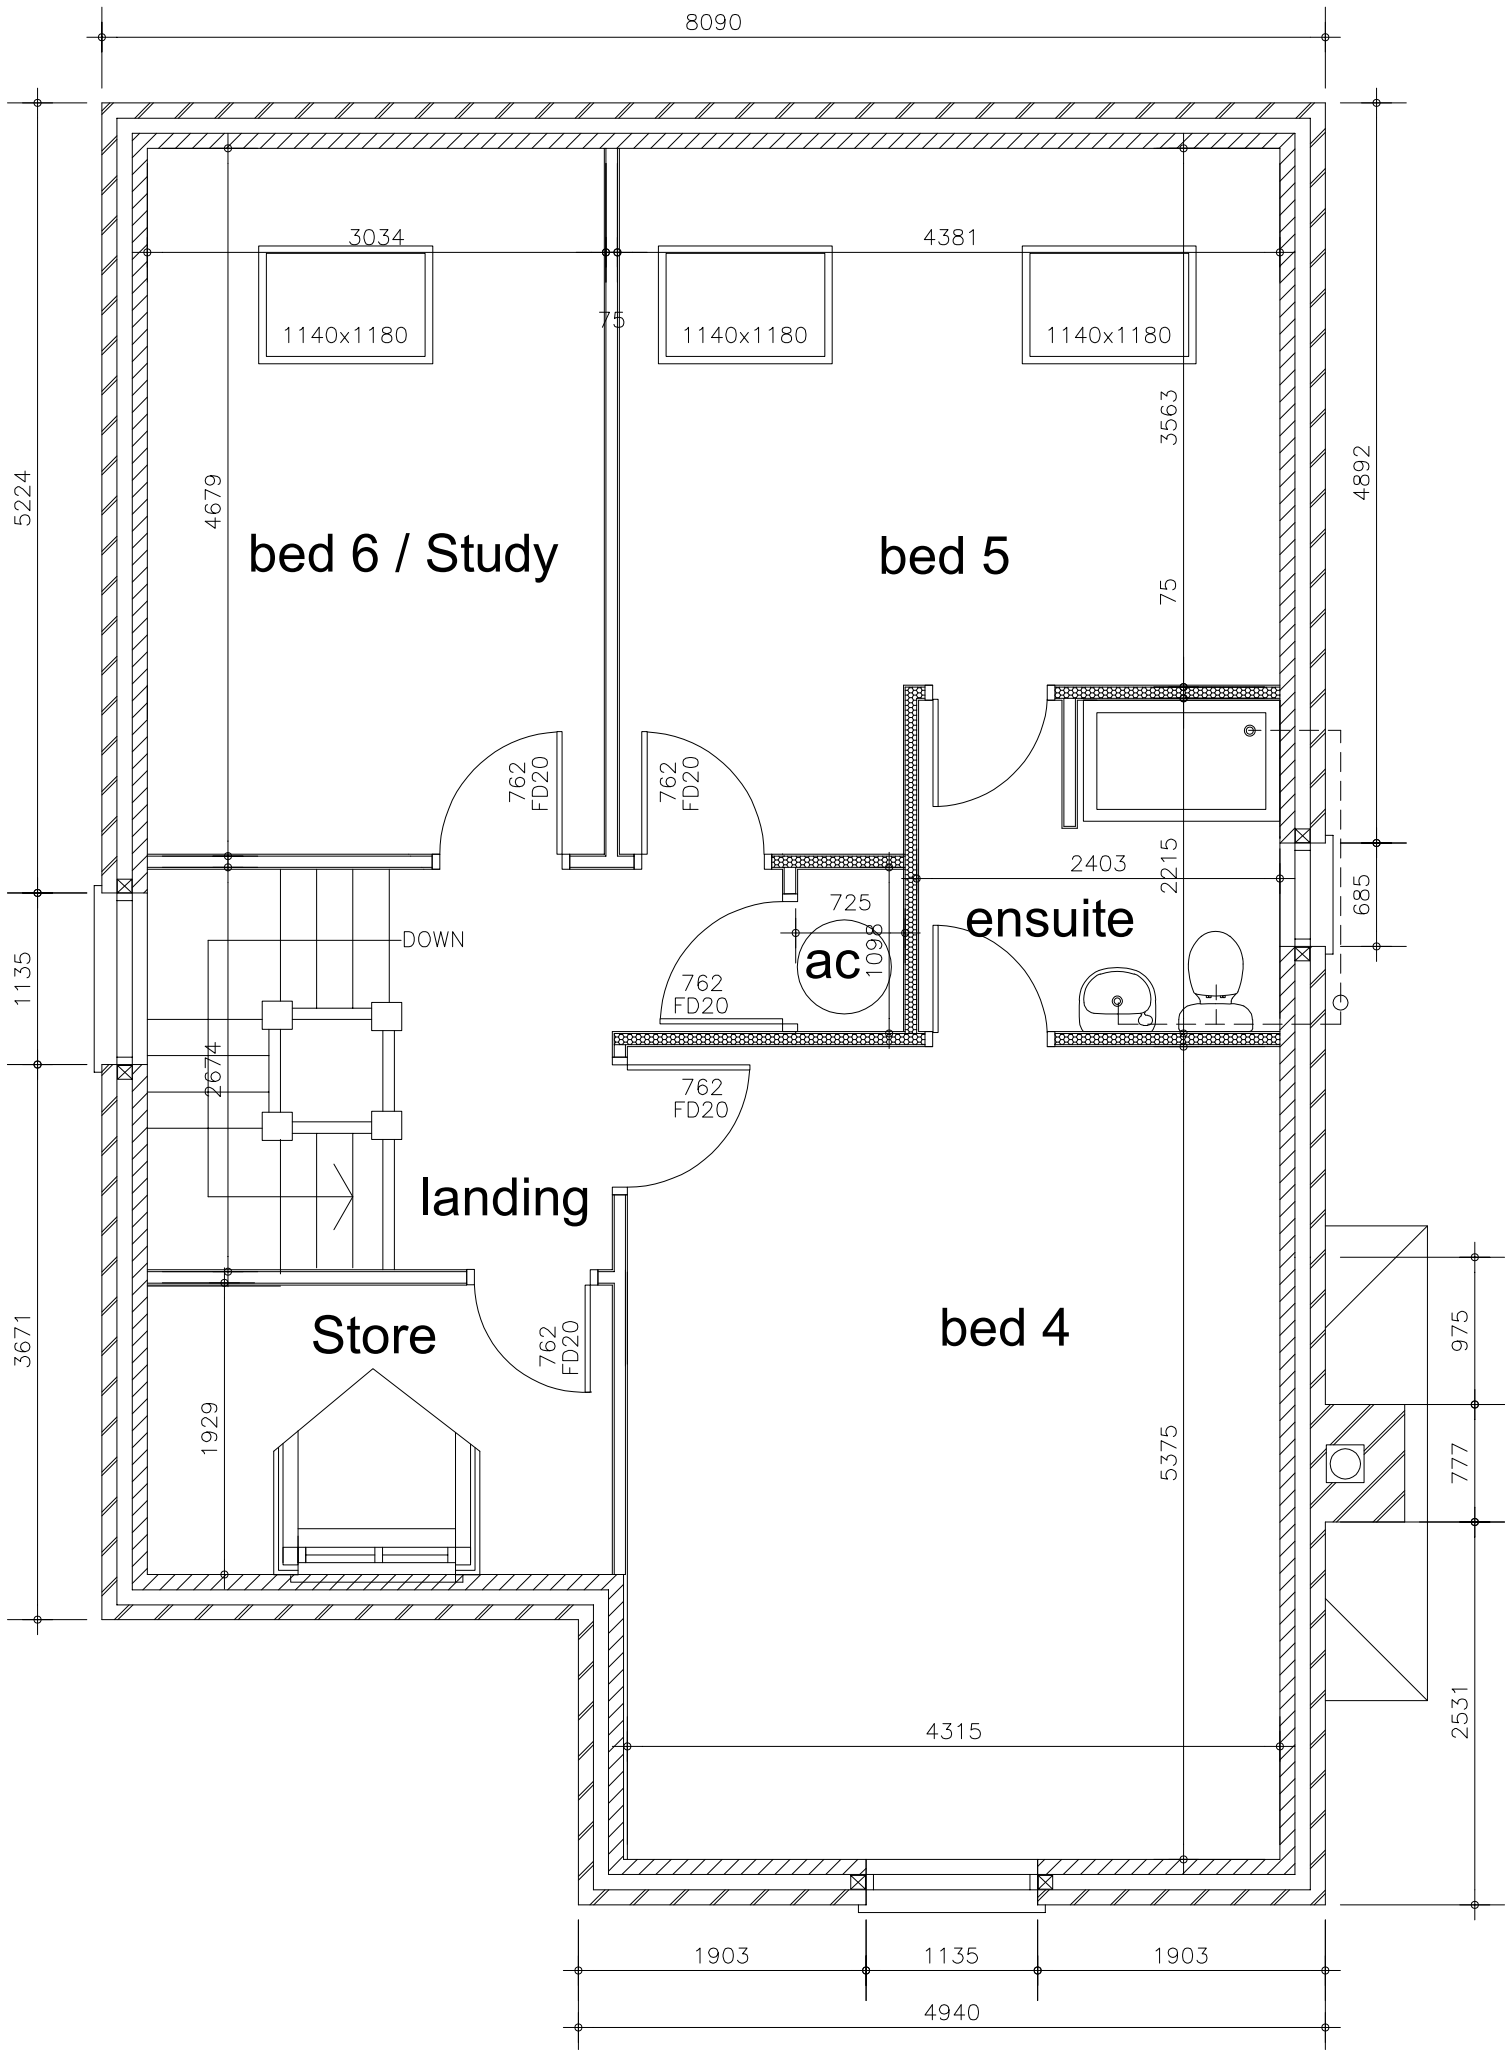


100mm Facing Brickwork with part insulated cavity 7N/mm2 insulating blockwork inner skin 50mm Celotex or similar insulation in cavity

75mm stud partition

75mm stud partition with 25mm Isowool insulation 12.5mm Soundbloc Plasterboard

CARTWRIGHT
ARCHITECTURAL & PLANNING SERVICES

90 Main Road, Wybunbury, Cheshire. CW5 7LS
Telephone and Fax No. 01270 368217 or 07917672498
E-mail – robert.cartwright6@btinternet.com

CLIENT
M & M Jones Developments Ltd

CONTRACT
Residential Development at
The Old Caravan Site
Old Wrexham Road Gresford.

DWG TITLE:

House Type D
Plots 2, 4, 8, 9
Working Drawing
Second Floor Plan

SCALE: 1:50

DWG No. HTWD / 8

DATE: Feb 2010