

- 23, Gerald Street, Wrexham, LL11 1EH.
- Scale : 1:50
- Ref : P/2026/0474
- Floor Plans

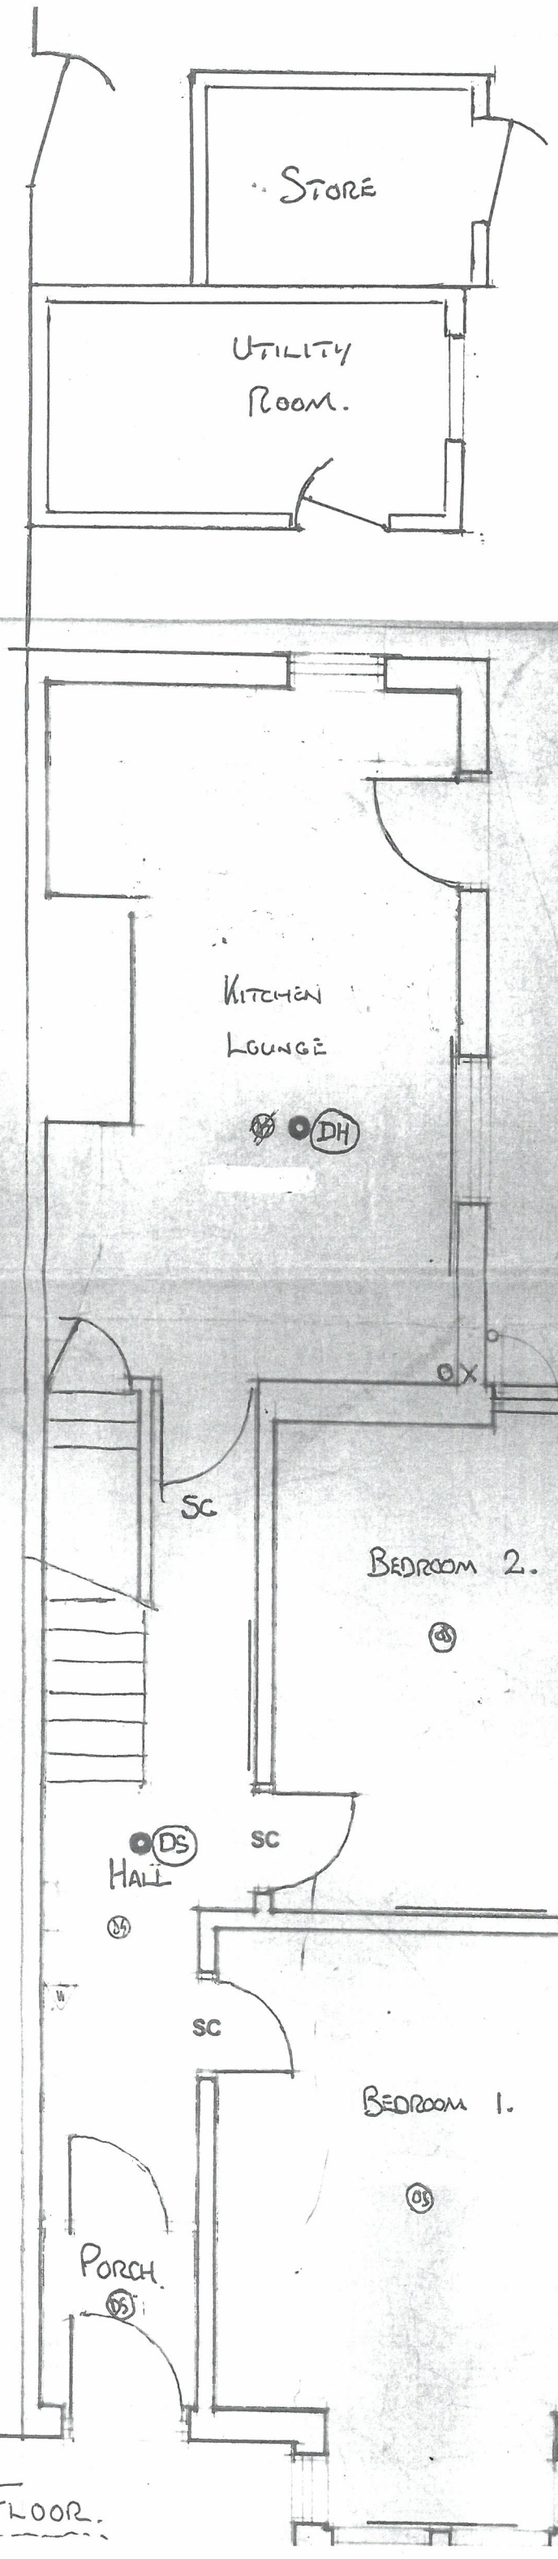

- Ground Floor.

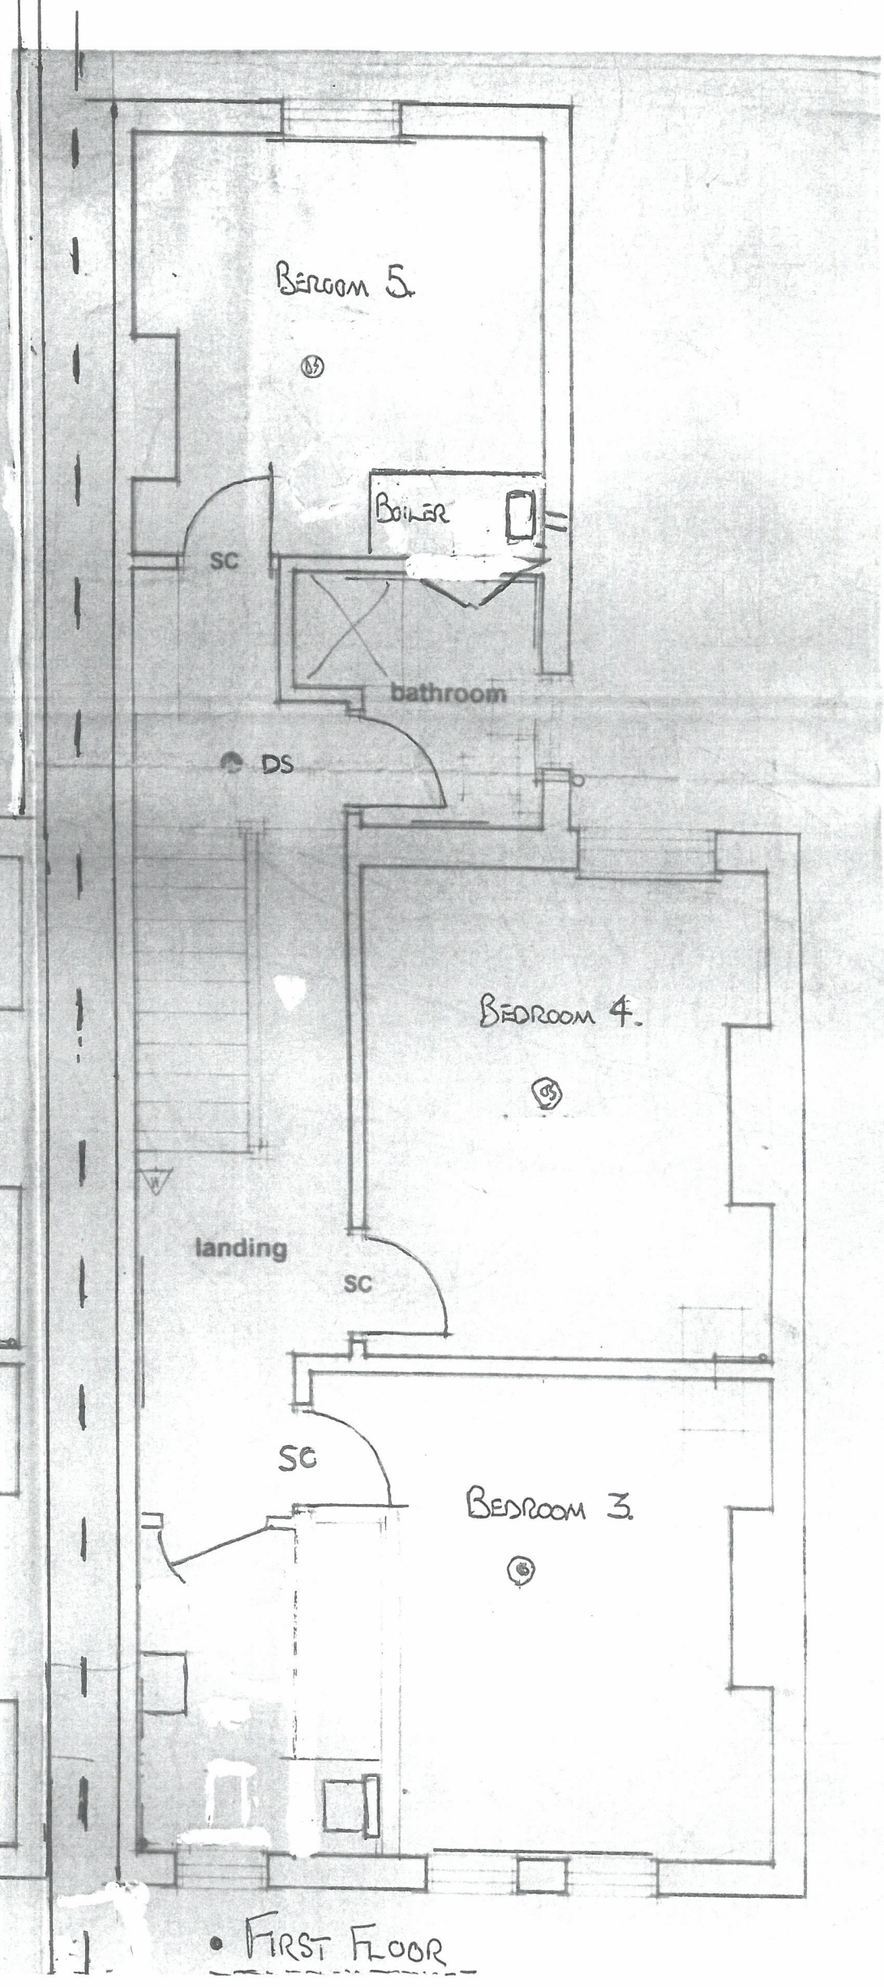

- First Floor