


Side Elevation



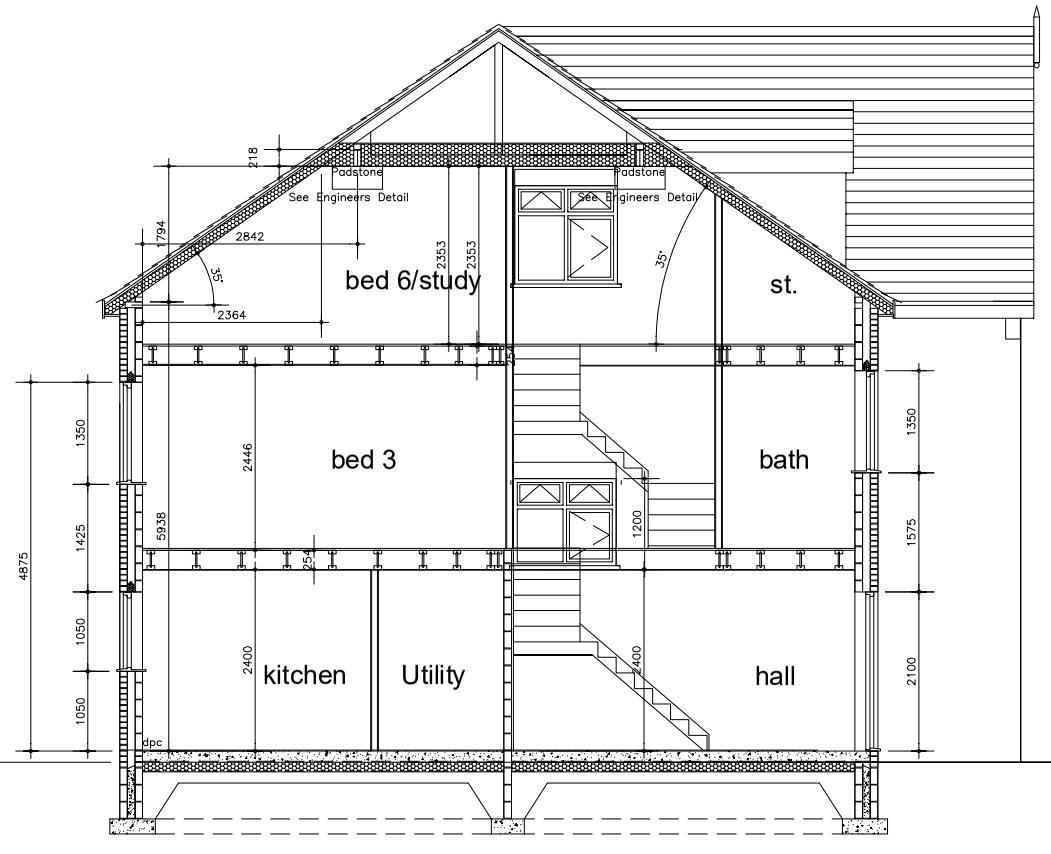

Rear Elevation

ELEVATION FOR NEXT PLOT

NEW WINDOW IN RELATION TO STAIRS



Front Elevation



Side Elevation

Rev A FF landing window position changed
SF landing window size changed

CARTWRIGHT
ARCHITECTURAL & PLANNING SERVICES

90 Main Road, Wybunbury, Cheshire. CW5 7LS
Telephone and Fax No. 01270 368217 or 07917672498
E-mail – robert.cartwright6@btinternet.com

CLIENT
M & M Jones Developments Ltd

CONTRACT
Residential Development at
The Old Caravan Site
Old Wrexham Road Gresford.

DWG TITLE:

House Type D
Plots 2, 4, 8, 9
Working Drawing
Elevations

SCALE: 1:100	DWG No. HTWD/12A
DATE: Feb 2010	