
FLOOR PLANS SCALE 1:50 AT A1
ELEVATIONS SCALE 1:50 AT A1

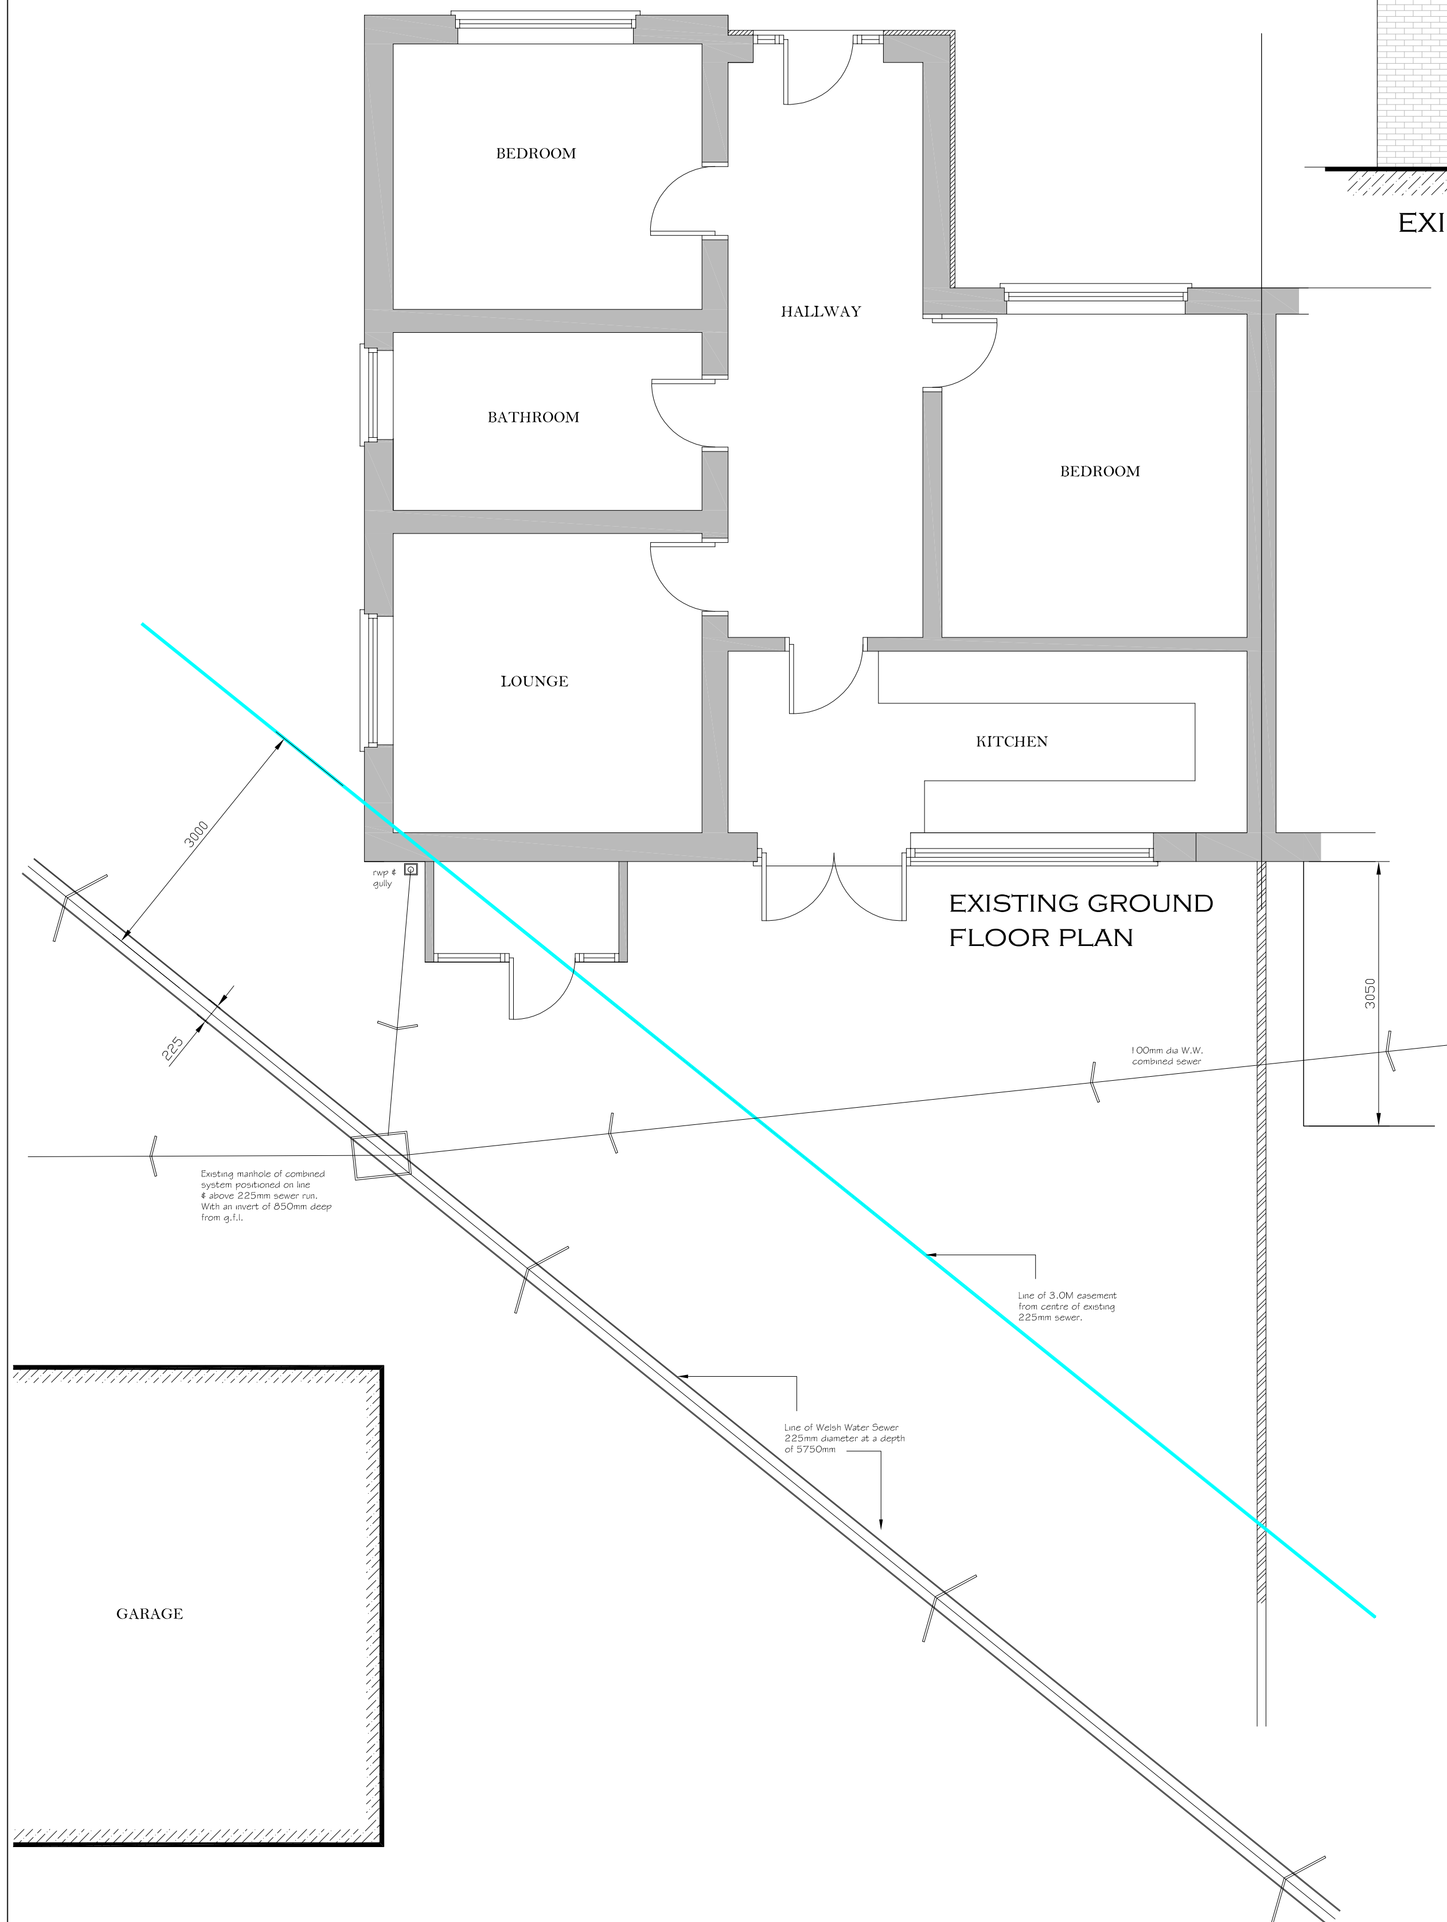

EXISTING GROUND FLOOR PLAN




EXISTING FRONT ELEVATION



EXISTING SIDE ELEVATION



EXISTING REAR ELEVATION

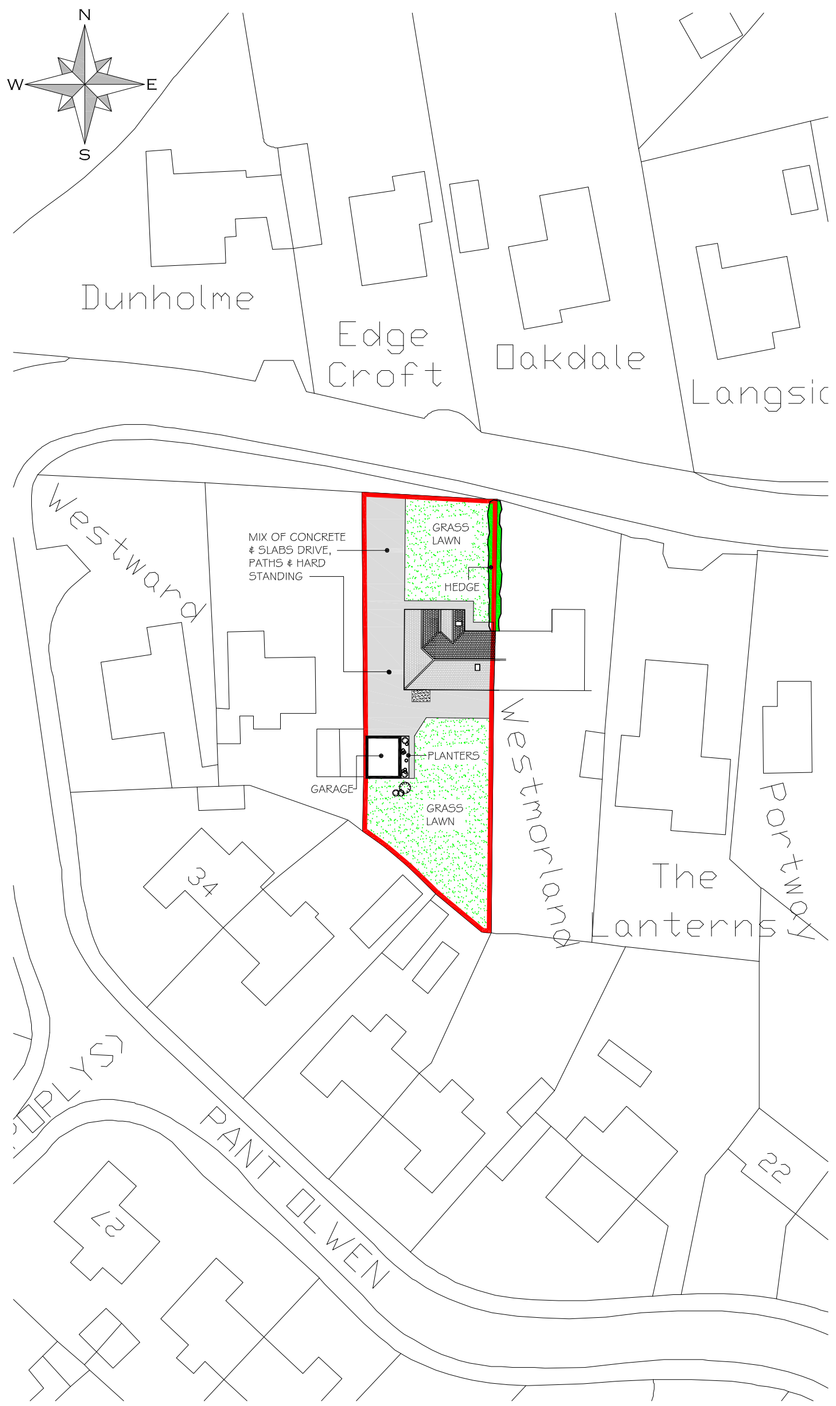

EXISTING BLOCK PLAN 1:500 AT A1



LOCATION PLAN 1:2500 AT A1

CLIENT :- MR. LEON HUGHES			REVISIONS :-
PROJECT :- PROPOSED EXTENSIONS AT GLYN GARTH, GRESFORD WREXHAM, LL12 8HB			
DRAWING :- EXISTING PLANS & ELEVATIONS			
DATE :- AUGUST 2026	SCALE :- AT A1 PLANS 1:50 ELEVATIONS SECTION 1:50	DRAWING REF :- 2026/GG/01/PE	