


NOTES

- Timber frame construction
- Timber clad externally (treated)
- Corrugated metal roof
- Concrete apron to front (1200mm wide)
- 110mm uPVC gutters with downpipes
- Stable doors with galvanised steel frames and bars
- Cow shed front with galvanised headlocks and feed barrier

FRONT (ACCESS) ELEVATION

Scale 1:100

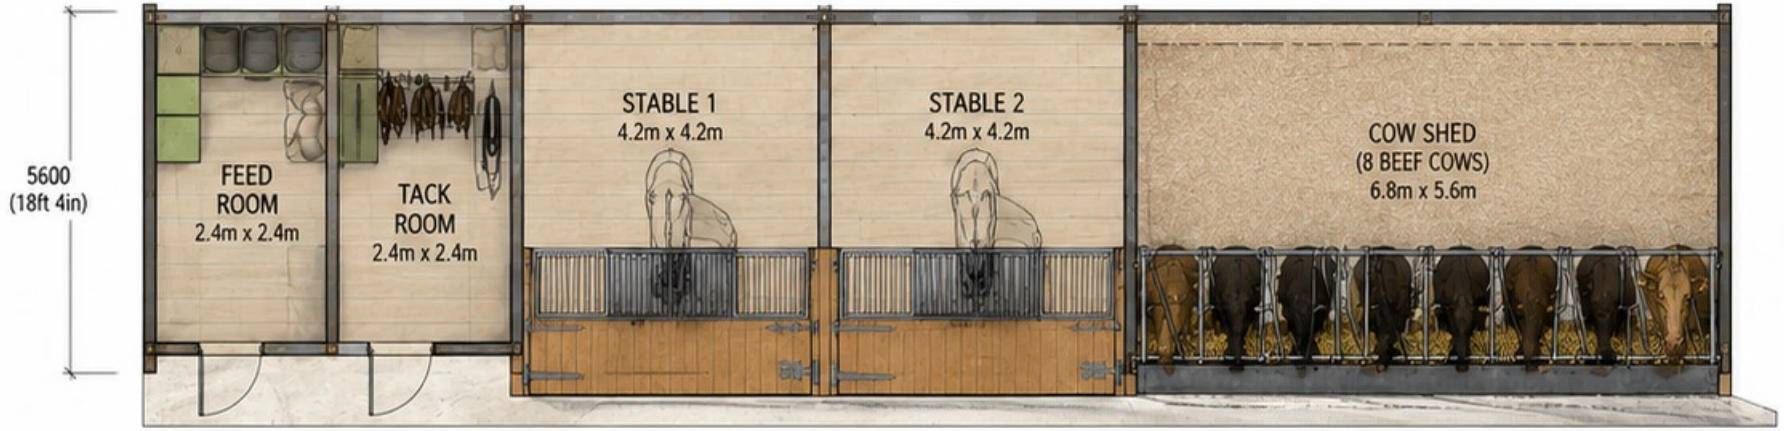


LEFT SIDE ELEVATION

Scale 1:100



RIGHT SIDE ELEVATION

Scale 1:100

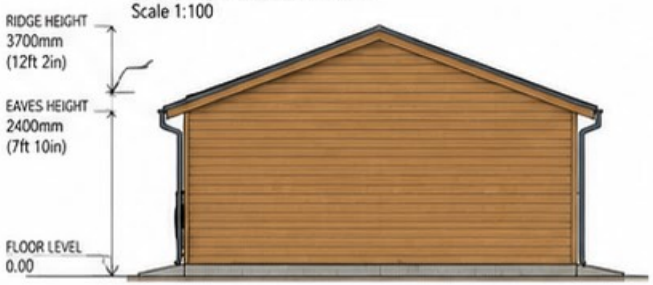

REAR ELEVATION

Scale 1:100



ROOF PLAN

Scale 1:100



SECTION A–A

Scale 1:100



SPECIFICATION SUMMARY

Overall Width:	18.0m (59ft)
Overall Depth:	5.6m (18ft 4in)
Eaves Height:	2.4m (7ft 10in)
Ridge Height:	3.7m (12ft 2in)
Roof:	Corrugated metal (Dark grey)
Walls:	Timber cladding (treated)
Doors:	Timber / Steel stable doors
Gutters:	110mm uPVC with downpipes
Foundation:	Concrete slab
Apron:	1200mm wide concrete
Drainage:	Gutter to front edge with