0ft SHIPPING CONTAINER
XTERNAL ELEVATIONS

ECIFICATION

PE: ISO 20ft Dry Freight Container

TERNAL LENGTH: 6,058mm

TERNAL WIDTH: 2,438mm

TERNAL HEIGHT: 2,591mm


OLOUR / FINISH

C (DARK GREEN SHOWN)

L DIMENSIONS IN MILLIMETRES



FRONT ELEVATION

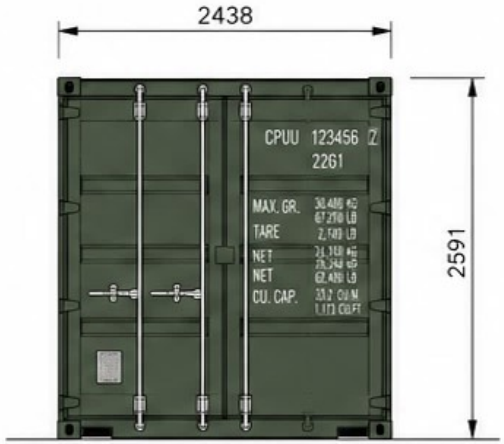


END ELEVATION (DOORS)



LEFT SIDE ELEVATION



RIGHT SIDE ELEVATION

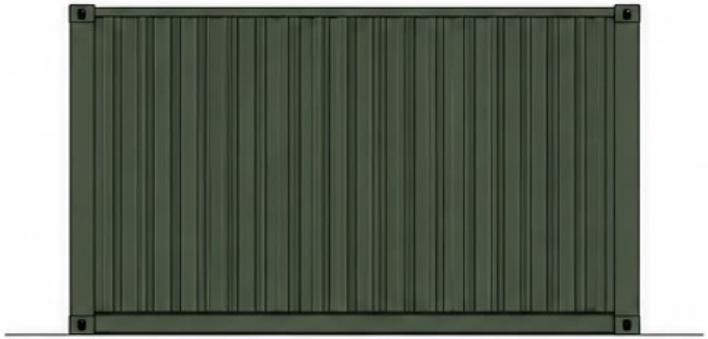

REAR ELEVATION

MATERIALS / FINISH

- CORRUGATED STEEL CONSTRUCTION
- CORTEN STEEL FRAME AND CORNERS
- PAINT FINISH TO EXTERIOR
- COLOUR: DARK GREEN (TBC)

NOTES

- CONTAINER TO BE POSITIONED ON LEVEL BASE (BY OTHERS)
- ALL DIMENSIONS IN MILLIMETRES
- FOR PLANNING PURPOSES ONLY



SCALE 1:50 @ A3

A MILLION ASHES RANCH OEDPOETH, WREXHAM LL11 3SN	PROJECT PROPOSED AGRICULTURAL BUILDINGS A MILLION ASHES RANCH	DRAWING TITLE 20ft SHIPPING CONTAINER EXTERNAL ELEVATIONS	SCALE 1:50 @ A3	DATE 12 MAY 2025	DRAWING No. AAR-PL-EL-05	REV A