


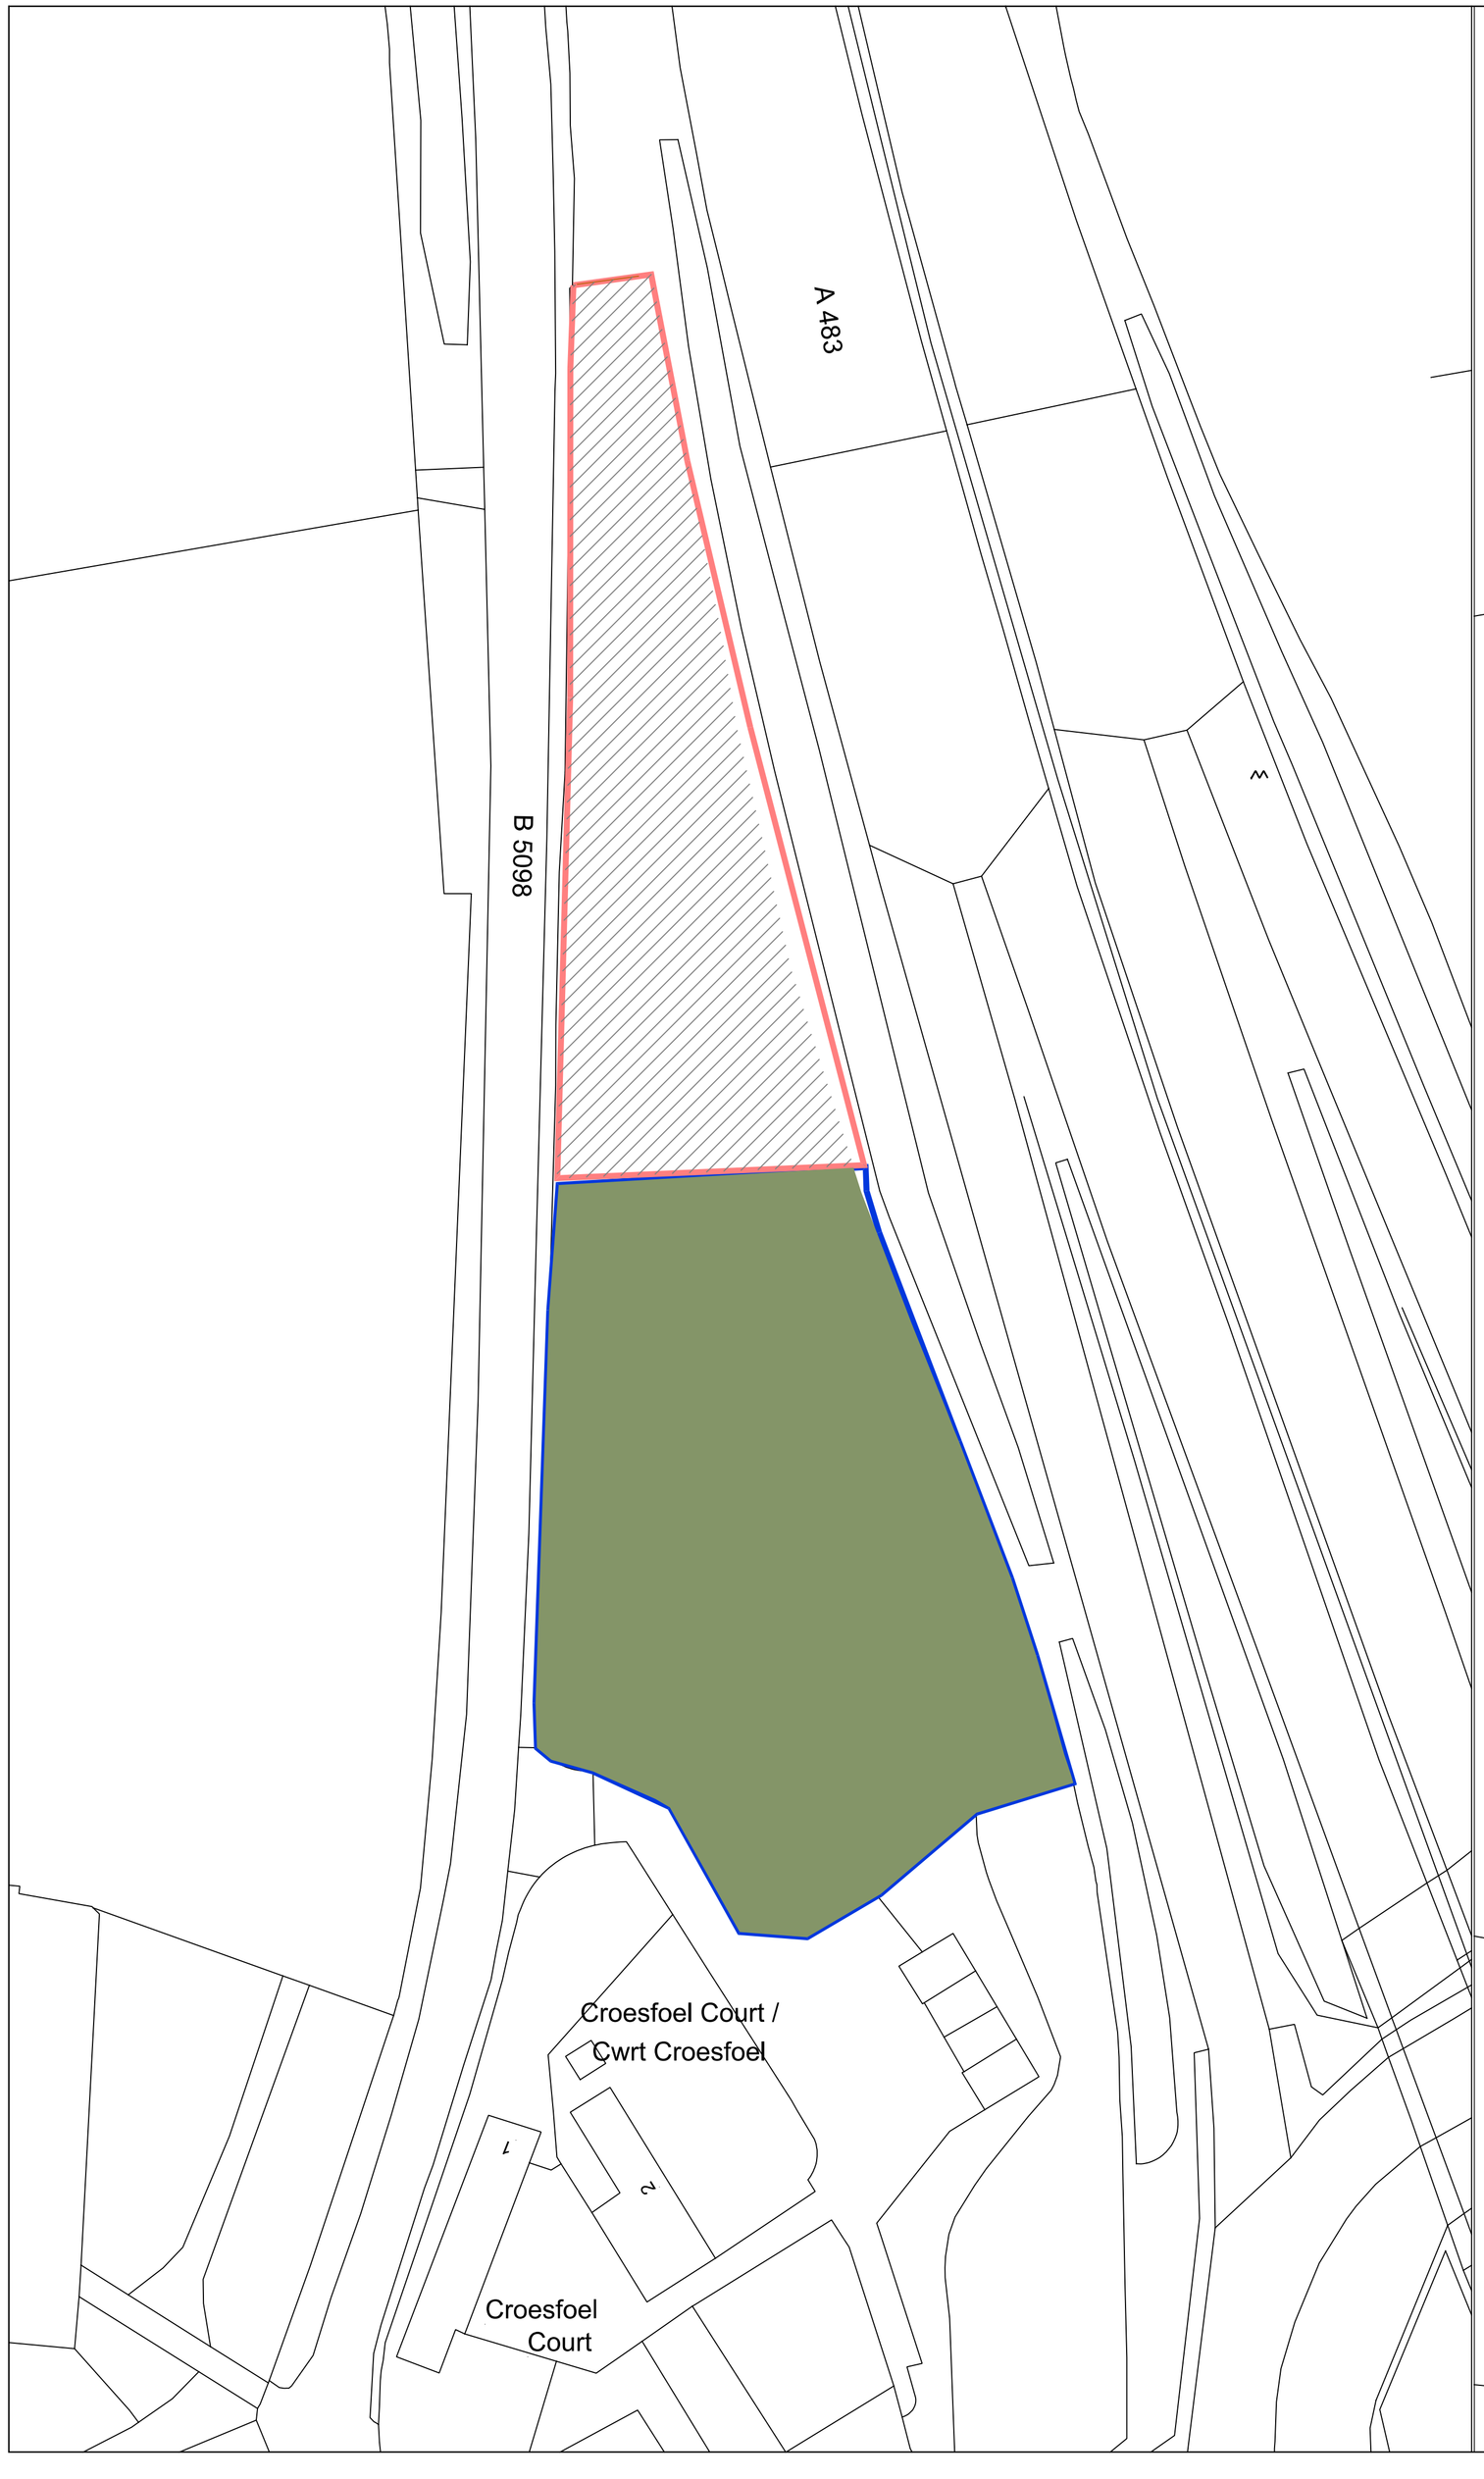

0 1 2 3 4 5 6 7 8 9 10m 1:100
0 1 2 3 4 5m 1:50

Rev B	Site layout revised for resubmission	Aug 26
Rev A	Site layout revised	Apr 26

Project
CHANGE OF USE OF LAND TO A 4 PITCH FAMILY GYPSY & TRAVELLER SITE (RETROSPECTIVE) ON LAND TO THE NORTH OF CROSFOEL COURT, RHOSTYLLEN, WREXHAM. LL14 4DR

Client
MR T BERRY

Contract. No.	Drg. No.	Revision	Scale 1:500 @ A1
	2	A	By MCC / Chkd / Date AUG 2026

Drawing Title
EXISTING AND PROPOSED SITE PLANS - REV B

MAT DESIGN LIMITED
Town Planning & Building Control Consultants
17 BROOKSIDE AVE
ECCLESTON
ST. HELENS
WA10 4RN
Telephone:07850203448
E-mail:miketa@blueyonder.co.uk