




Existing South Elevation
1 : 50

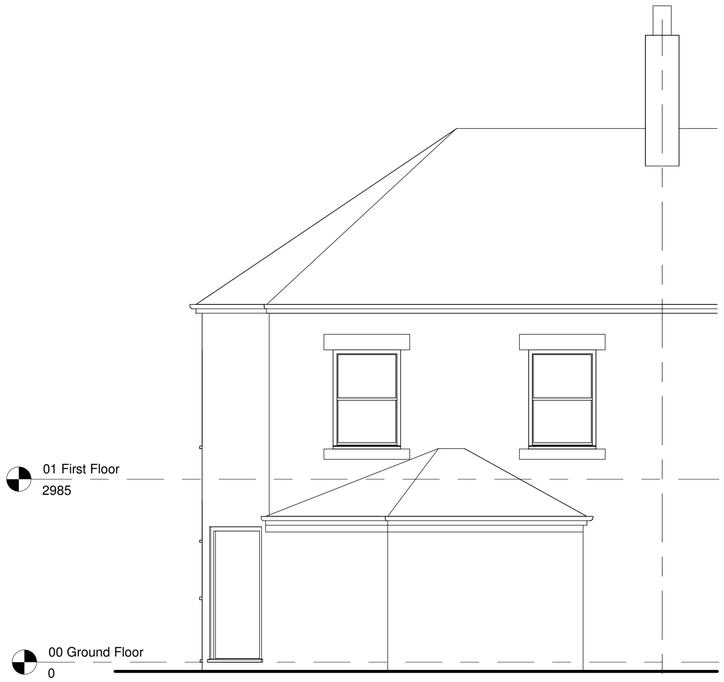

Existing West Elevation
1 : 50

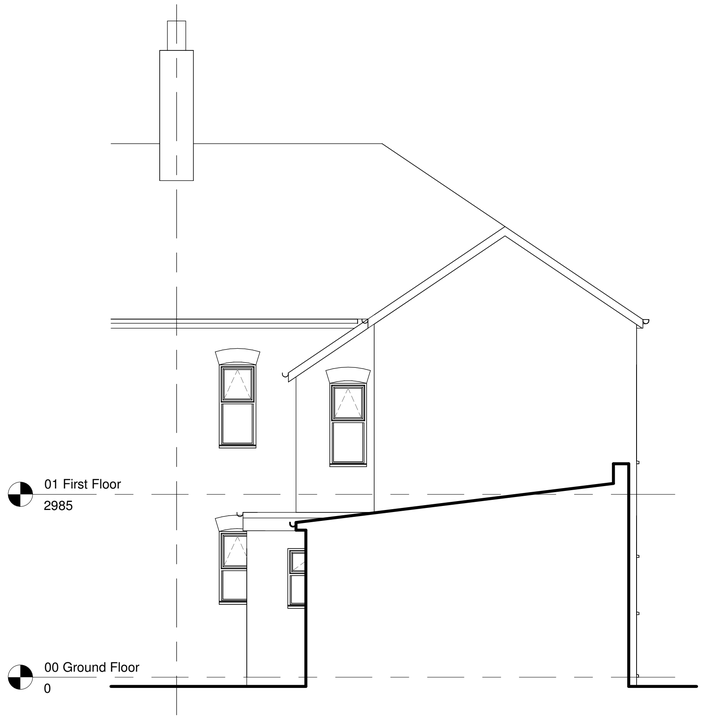

Existing North Elevation
1 : 50

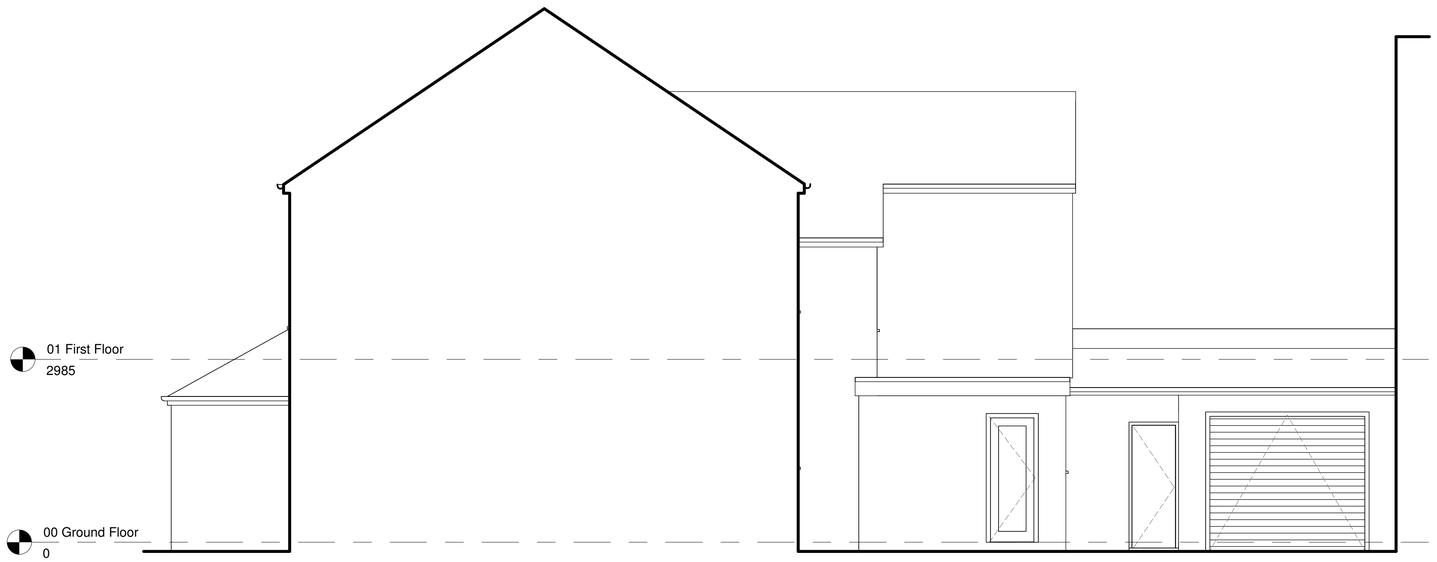

Existing East Elevation
1 : 50

0m 1m 2m 3m 4m 5m

ARKIFY LTD.
36 Plas Tirion, Nant Parc,
Wrexham, LL14 1UR
07543968690
gerraint@arkify.co.uk
www.arkify.co.uk

Project:	18 Merlin Street, Johnstown
Title:	Existing Elevations
Scale @ A1: 1 : 50	Scale @ A3: 1:100 Author: GE Date: 12/06/26
Project Ref: 26-32	Drawing No: A004 Rev. -