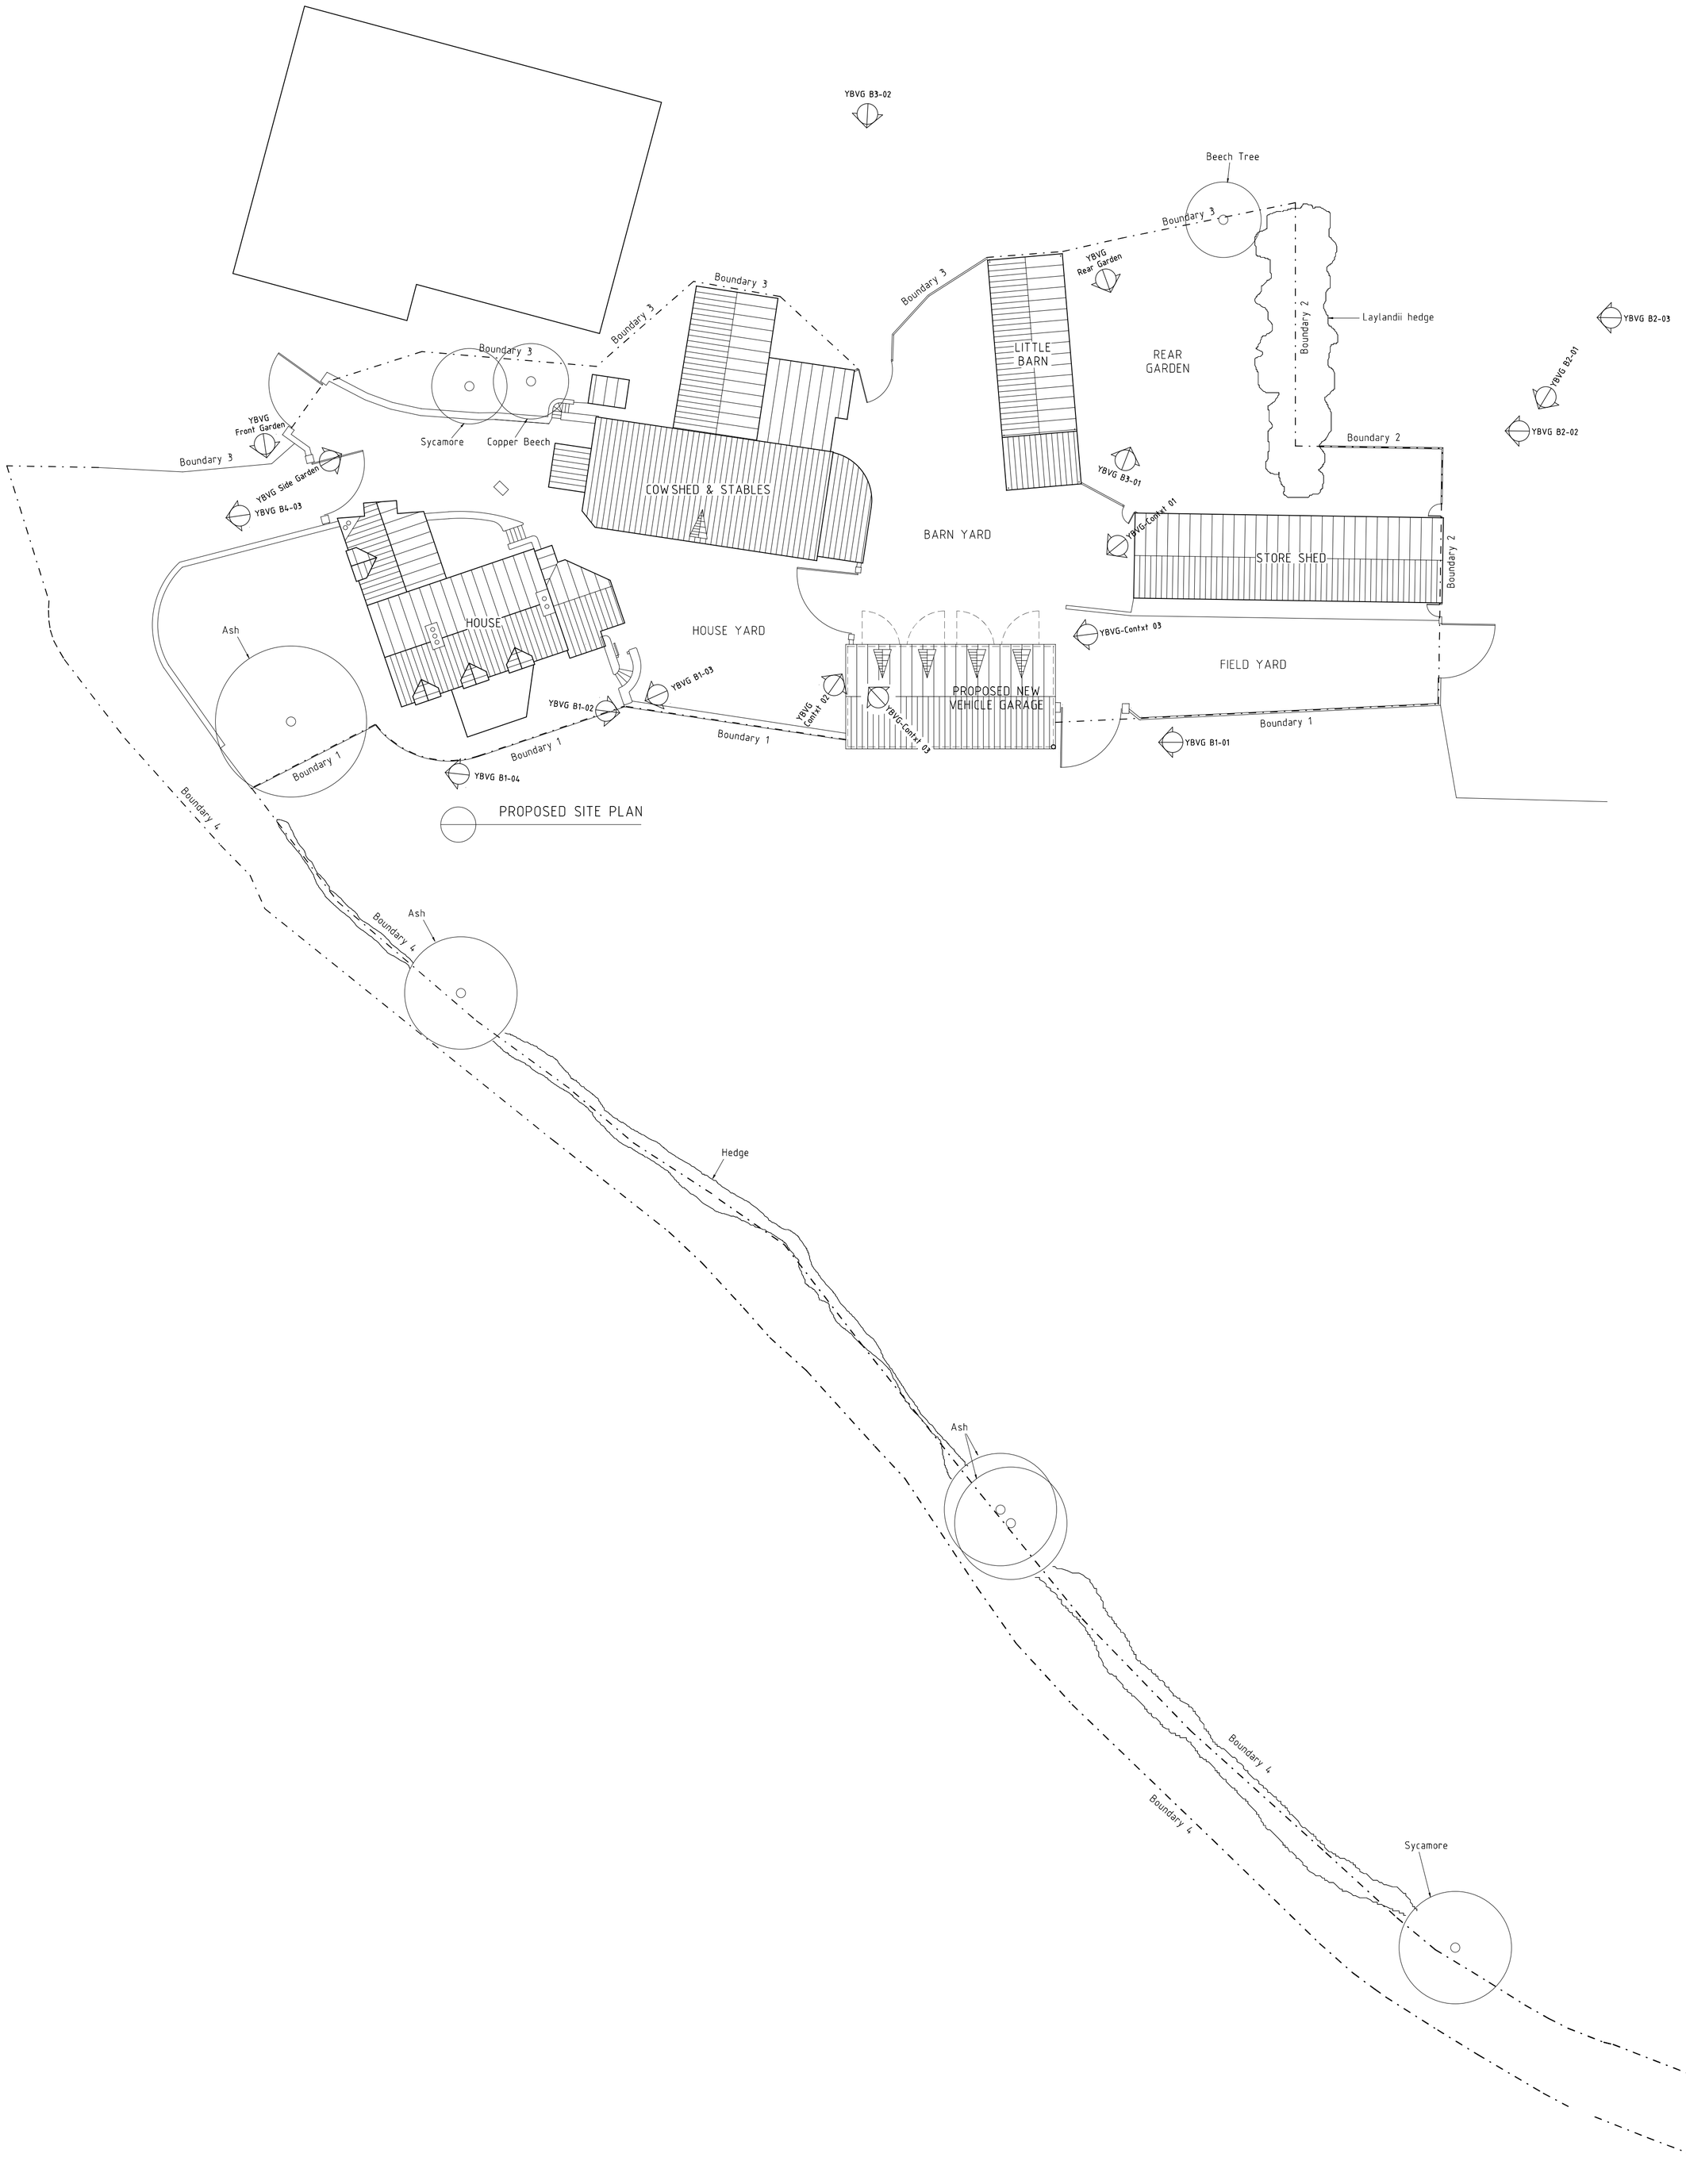


PROPOSED SITE PLAN

0m 5m 10m 15m 20m 25m

ANDREW ALMOND
07766 51 33 75
andrew.almond4@btinternet.com

PROPOSED NEW VEHICLE GARAGE
AT Y-BONC

GREEN INFRASTRUCTURE FEATURES
and PHOTO REFERENCE PLAN

Drawing Number - YBVG 005
Revision - A
Date - 10/08/2026

Scale - 1:250 @ A1