

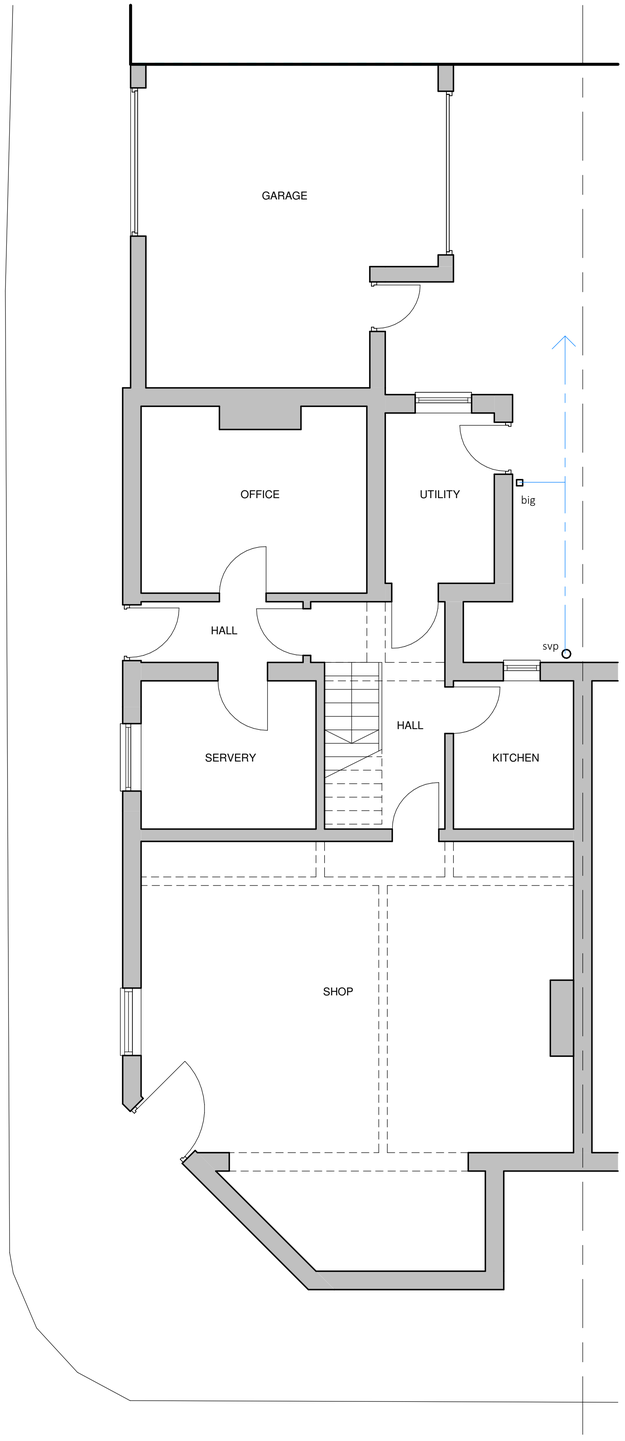


Existing Ground Floor Plan
1 : 50

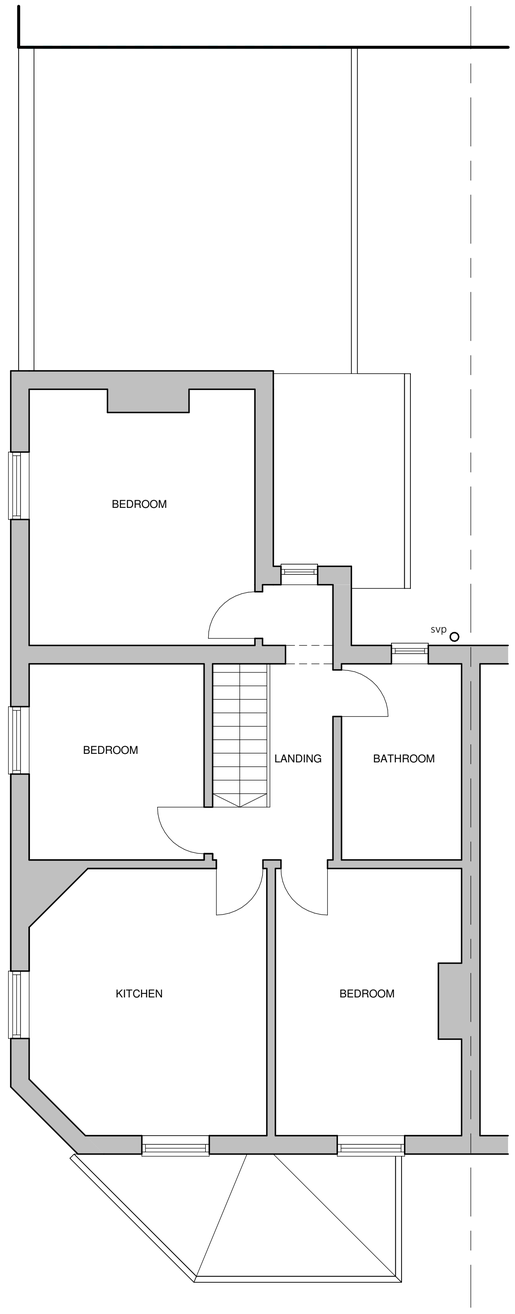

Existing First Floor Plan
1 : 50

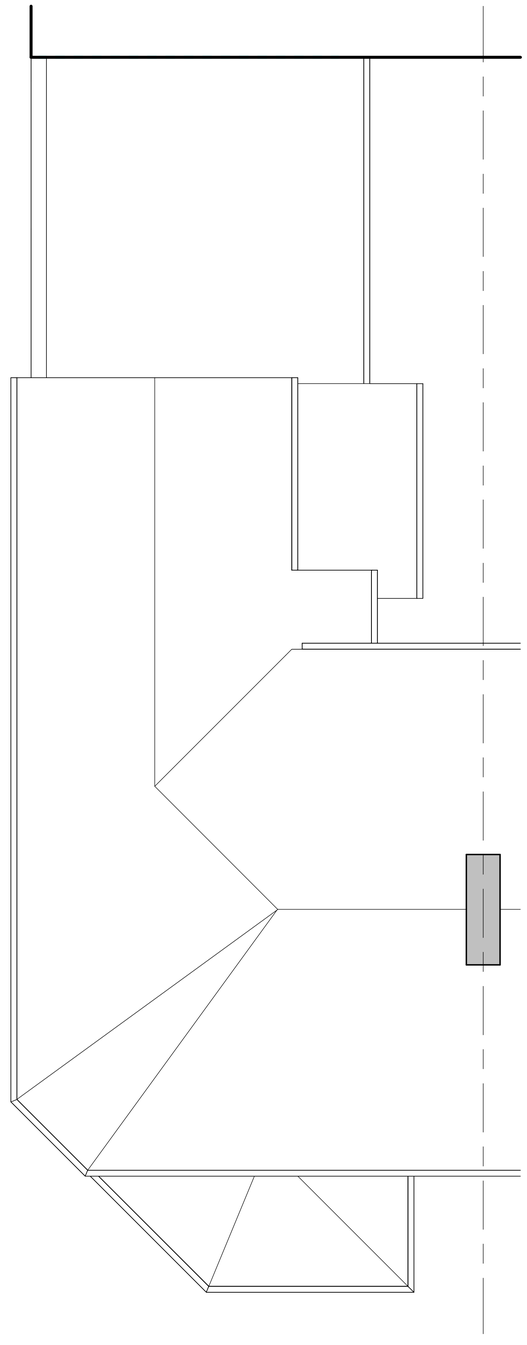

Existing Roof Plan
1 : 50

0m 1m 2m 3m 4m 5m

ARKIFY

ARKIFY LTD.
36 Plas Tirion, Nant Parc,
Wrexham, LL14 1UR
07543966690
gerant@arkify.co.uk
www.arkify.co.uk

Project:	18 Merlin Street, Johnstown				
Title:	Existing Floor Plans				
Scale @ A1:	1 : 50	Scale @ A3:	1:100	Author: GE	Date: 12/06/26
Project Ref:	26-32	Drawing No:	A003	Rev.	-