

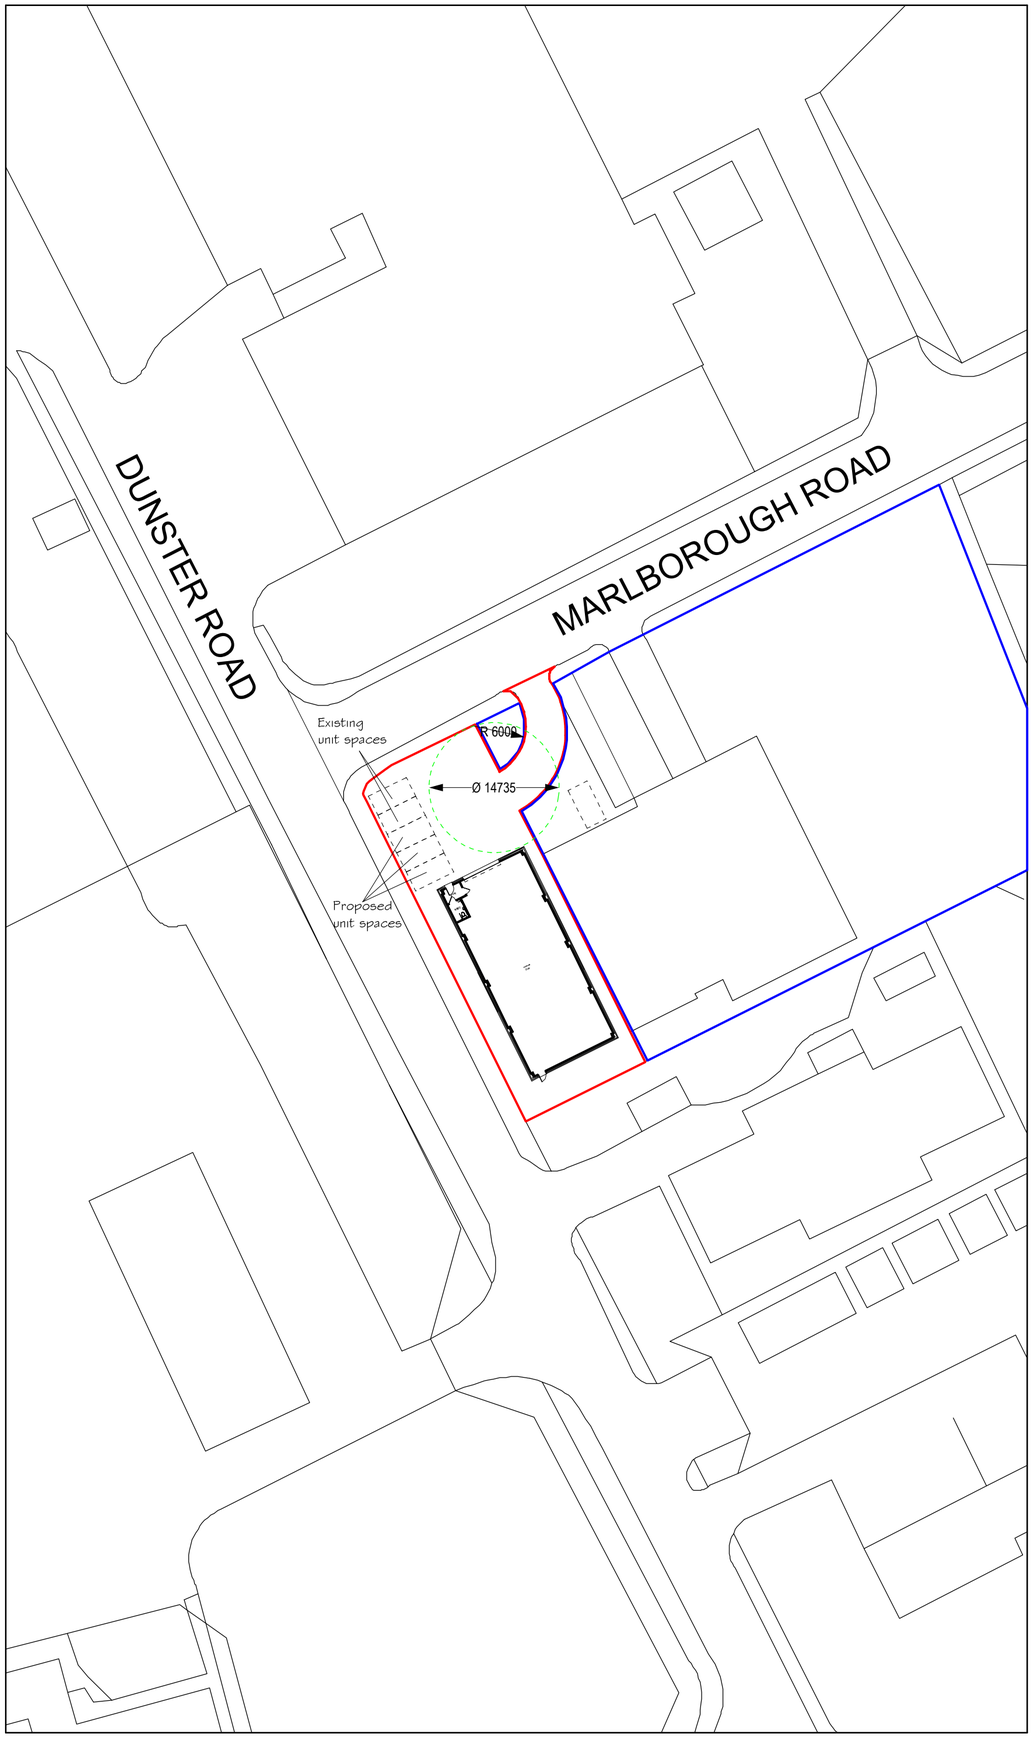


Site Plan 1:500

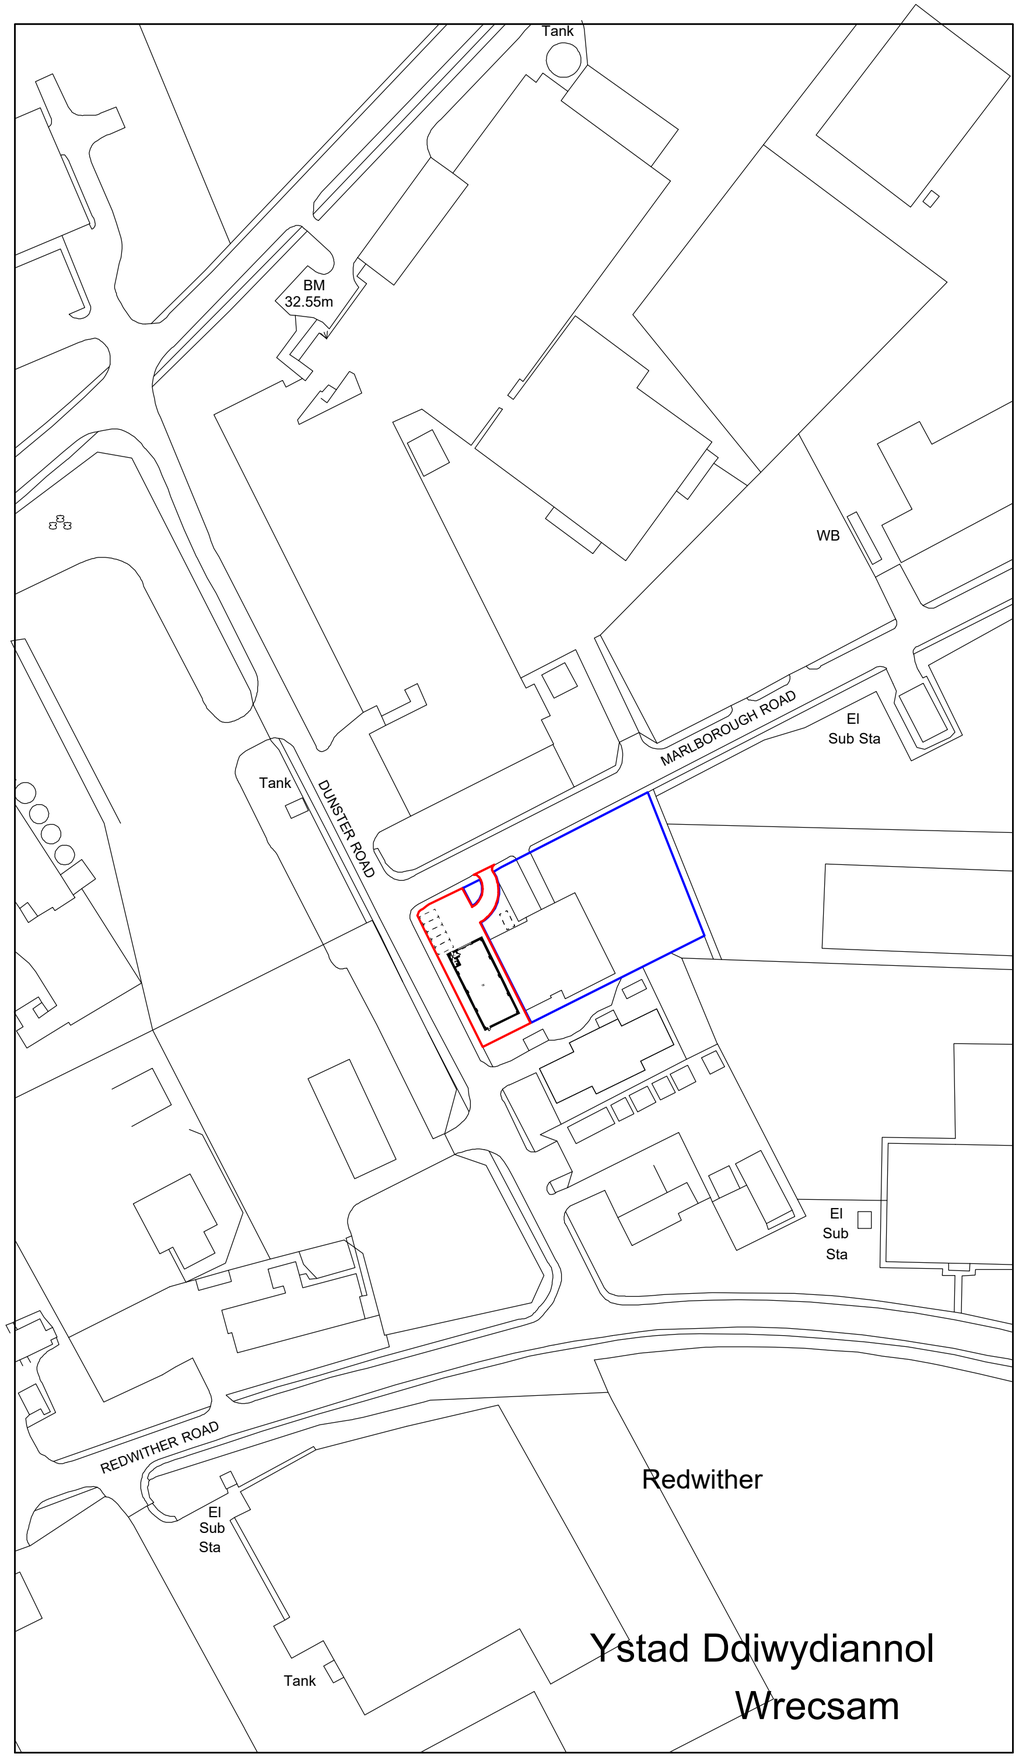

Location Plan 1:1250

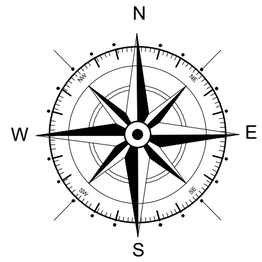

Key

- Surrounding Buildings
- Application Site
- Land owned by applicant

Rev	Date	Detail	Initial
B	08/26	Highways Amends	D.J.E.
A	06/26	Ownership boundary amended	D.J.E.

Project:
Proposed Ind Unit on Land at Marlborough Road, Wrexham Ind Est, Wrexham.

Title:	Scale: (A2)
Planning: Site & Location Plan	1:500 & 1:1250

Drawn By:	Date:
D.J.Edwards	June 2026
Drawing No: P170/005	Sheet: 1 of 1

blueprint
architectural services

partner LABC

Office 3K4,
Redwither Business Tower,
Wrexham. LL13 9XT
Tel: 01978 356500
www.blueprintarchitectural.com

© copyright all rights reserved