
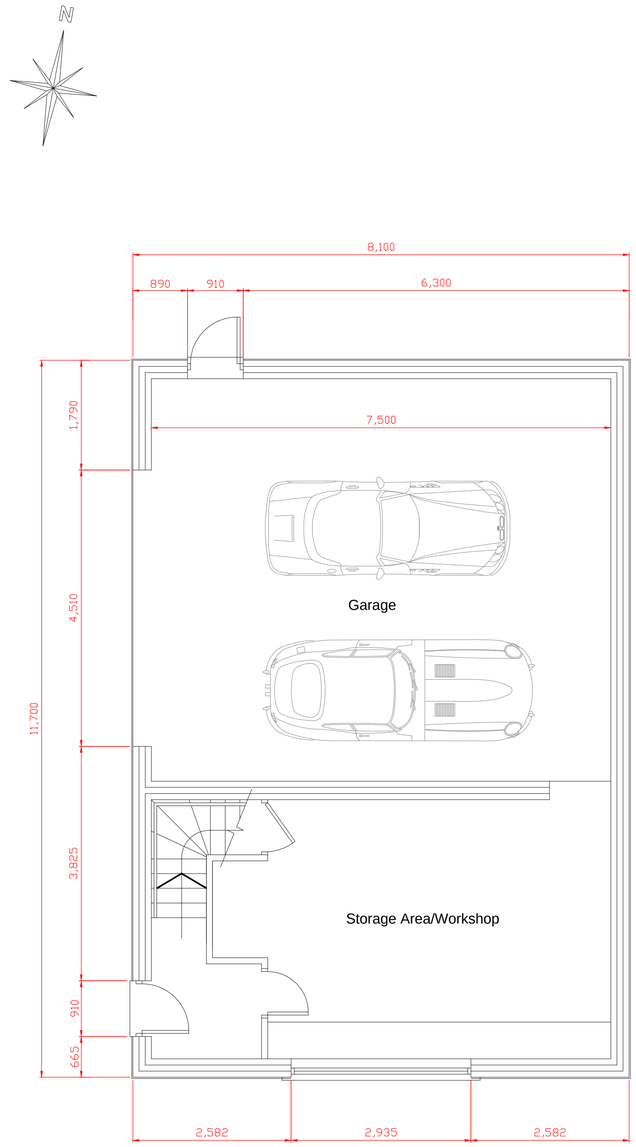



Proposed Ground Floor Plan

1:50

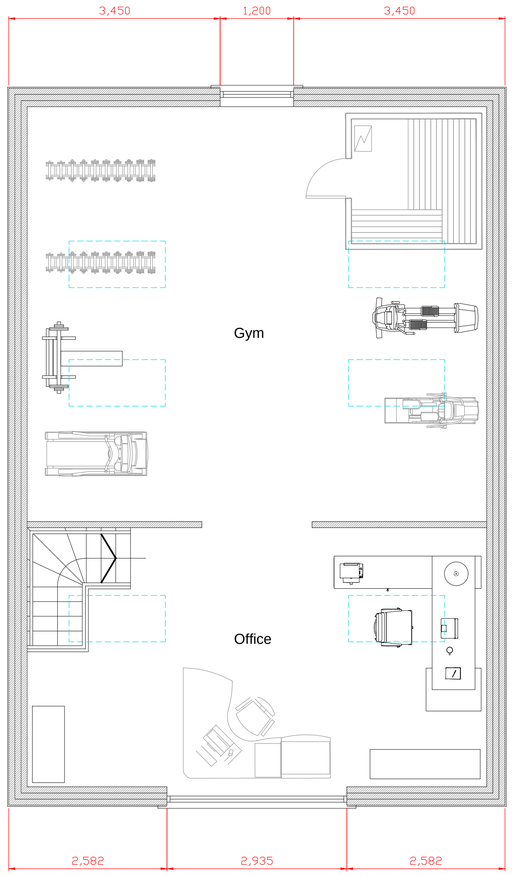

Proposed First Floor Plan

1:50

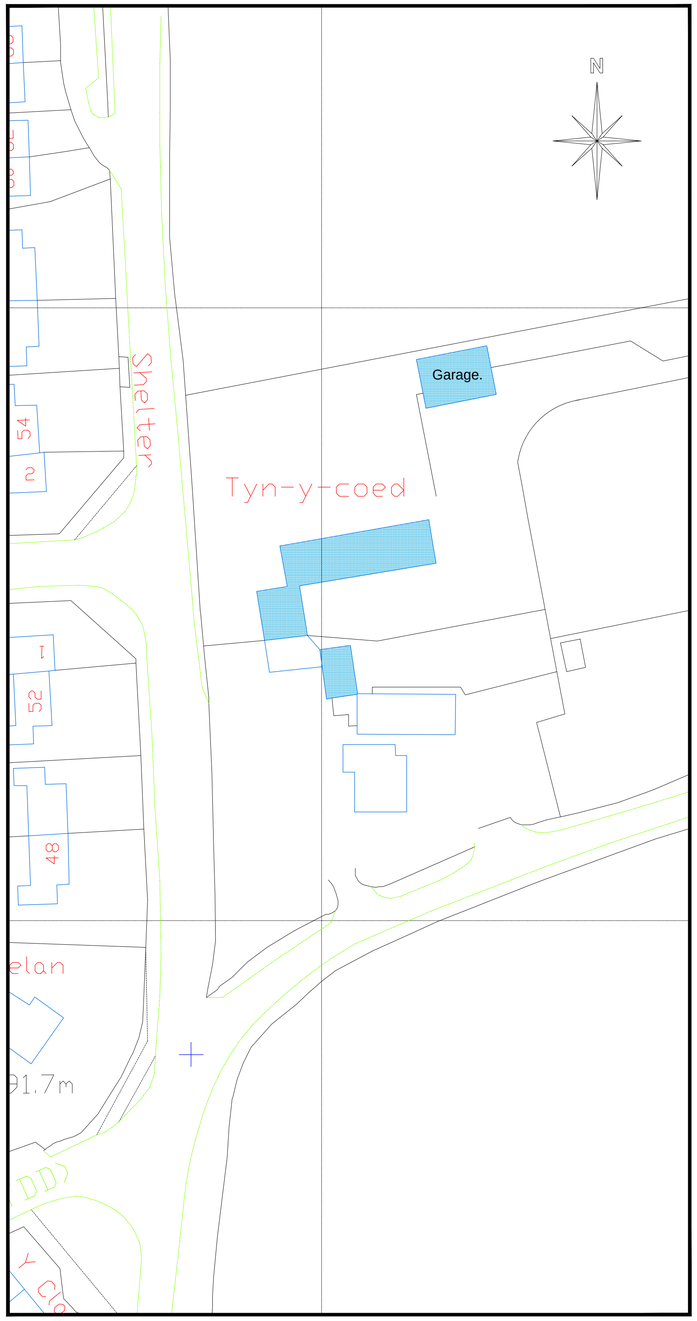

Proposed Site Plan

Scale 1:500

CULLIS
ARCHITECTURAL DESIGN
25 Sunningdale Close
Wrexham
LL13 9QU
M 07791 480768
E ajones540@btinternet.com

partner LABC

Client: Mr & Mrs Pryde.

Drawing Title: Proposed Plans.

Job Title: Proposed Garage/Office/Gym to Tyn Y Coed, Tanllan Lane, Wxm.

Date:	Scale:	Rev:	Drg No:
Aug 2026	1:50 at A1		PD347/02