


Site Plan
Scale 1:200

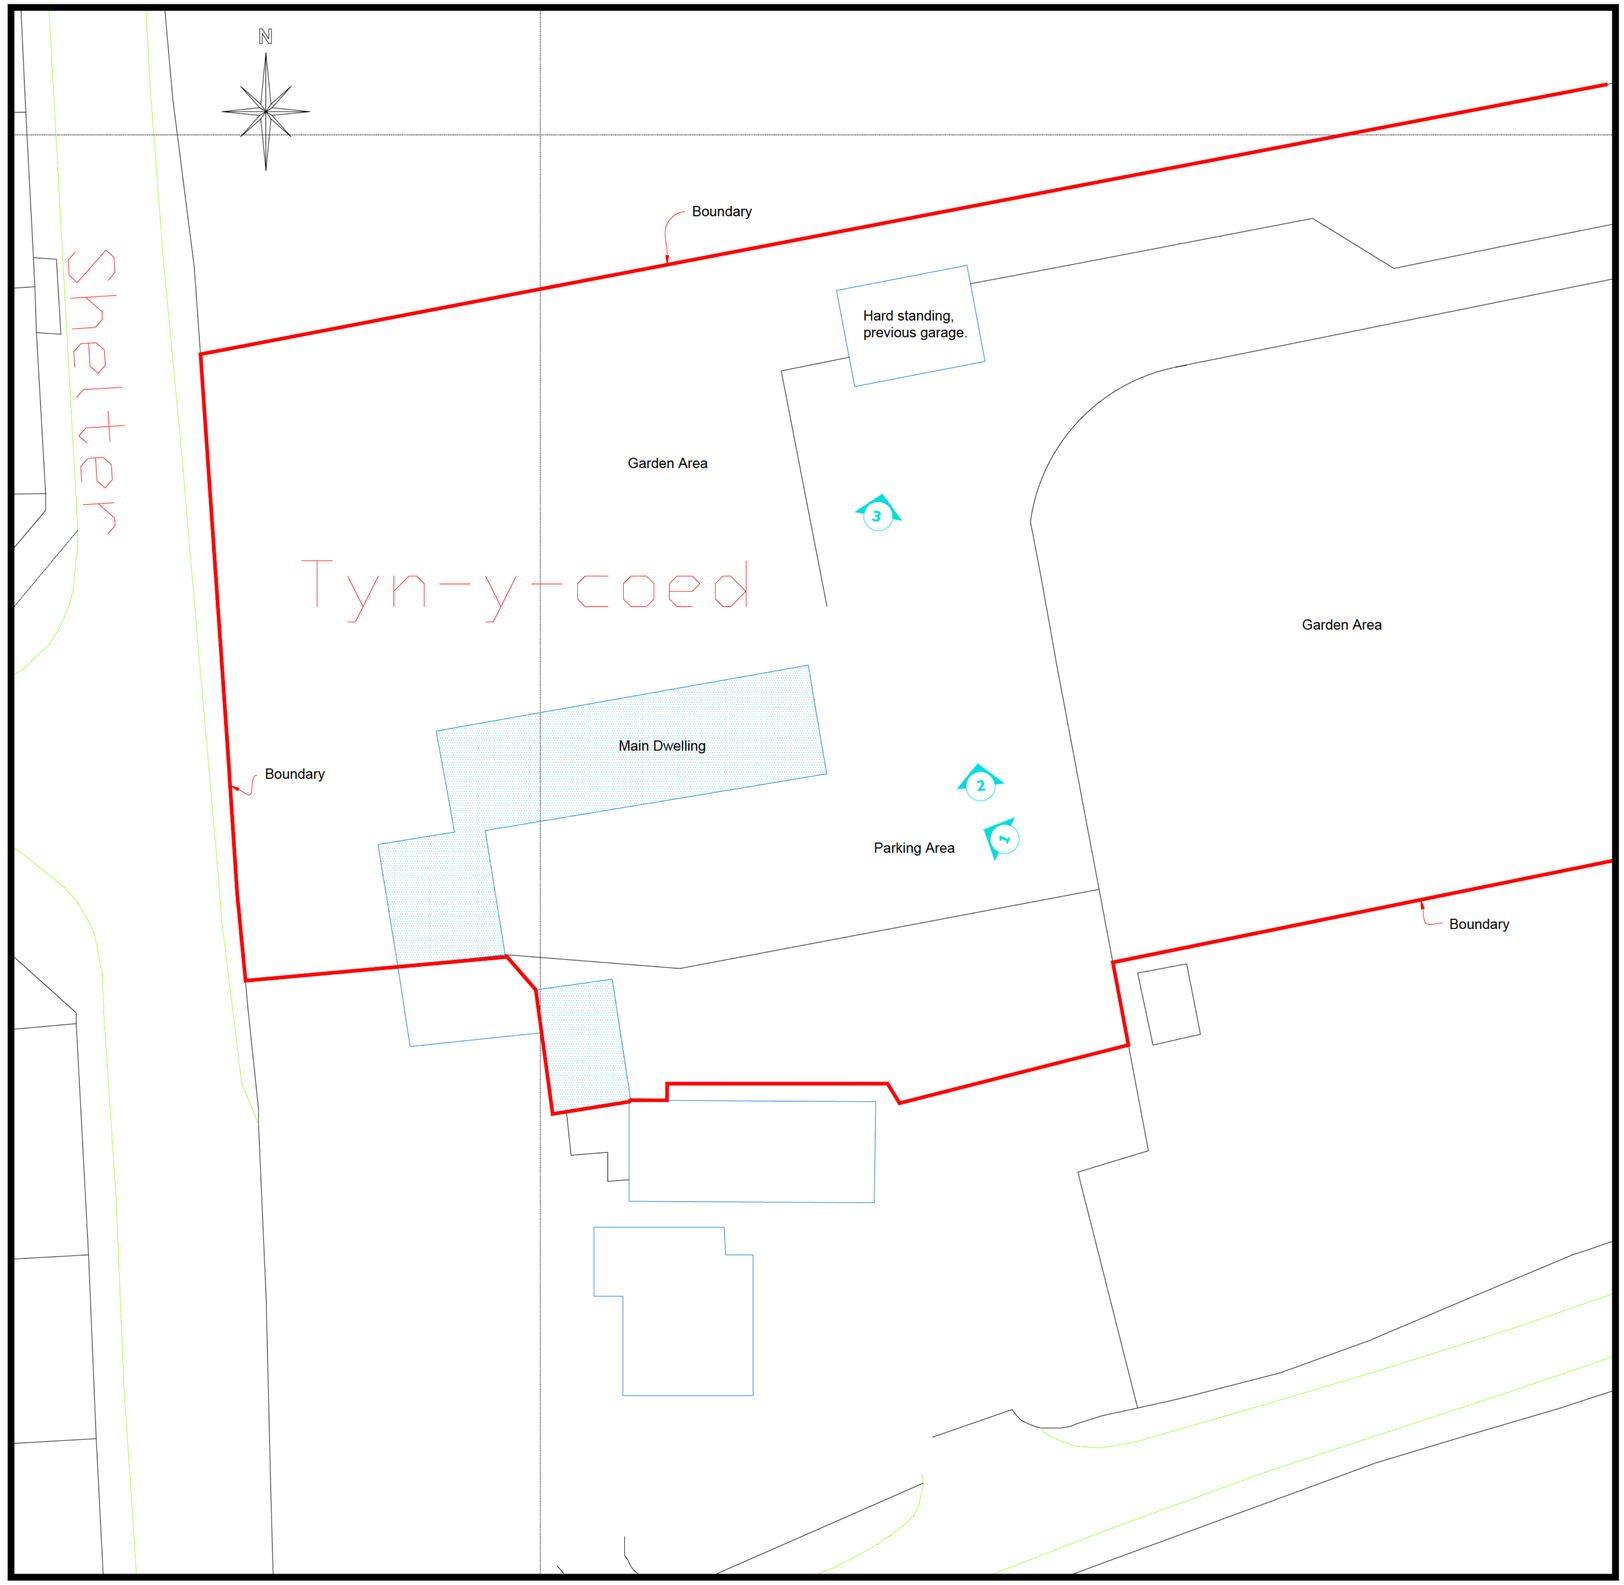

Existing Location Plan
Scale 1:1250



Photo 1



Photo 2



Photo 3

CULLIS
ARCHITECTURAL DESIGN
25 Sunningdale Close
Wrexham
LL13 9QU
M 07791 480768
E ajones540@btinternet.com

LABC partner

Client: **Mr & Mrs Pryde.**

Drawing Title: **Existing Site & Location Plan.**

Job Title: **Proposed Garage/Office/Gym to Tyn Y Coed, Tanllan Lane, Wxm.**

Date:	Scale:	Rev:	Drg No:
Aug 2026	1:200 & 1:1250 at A1		PD347/01