
PROPOSED NEW DWELLING AT TANYFFORDD RUTHIN ROAD, BWLCHGWYN, WREXHAM, LL11 5UU.

Date August 2026	Drawing No. 996/2
Scale 1 : 100 at A3	Revisions F

PROPOSED FIRST FLOOR PLAN

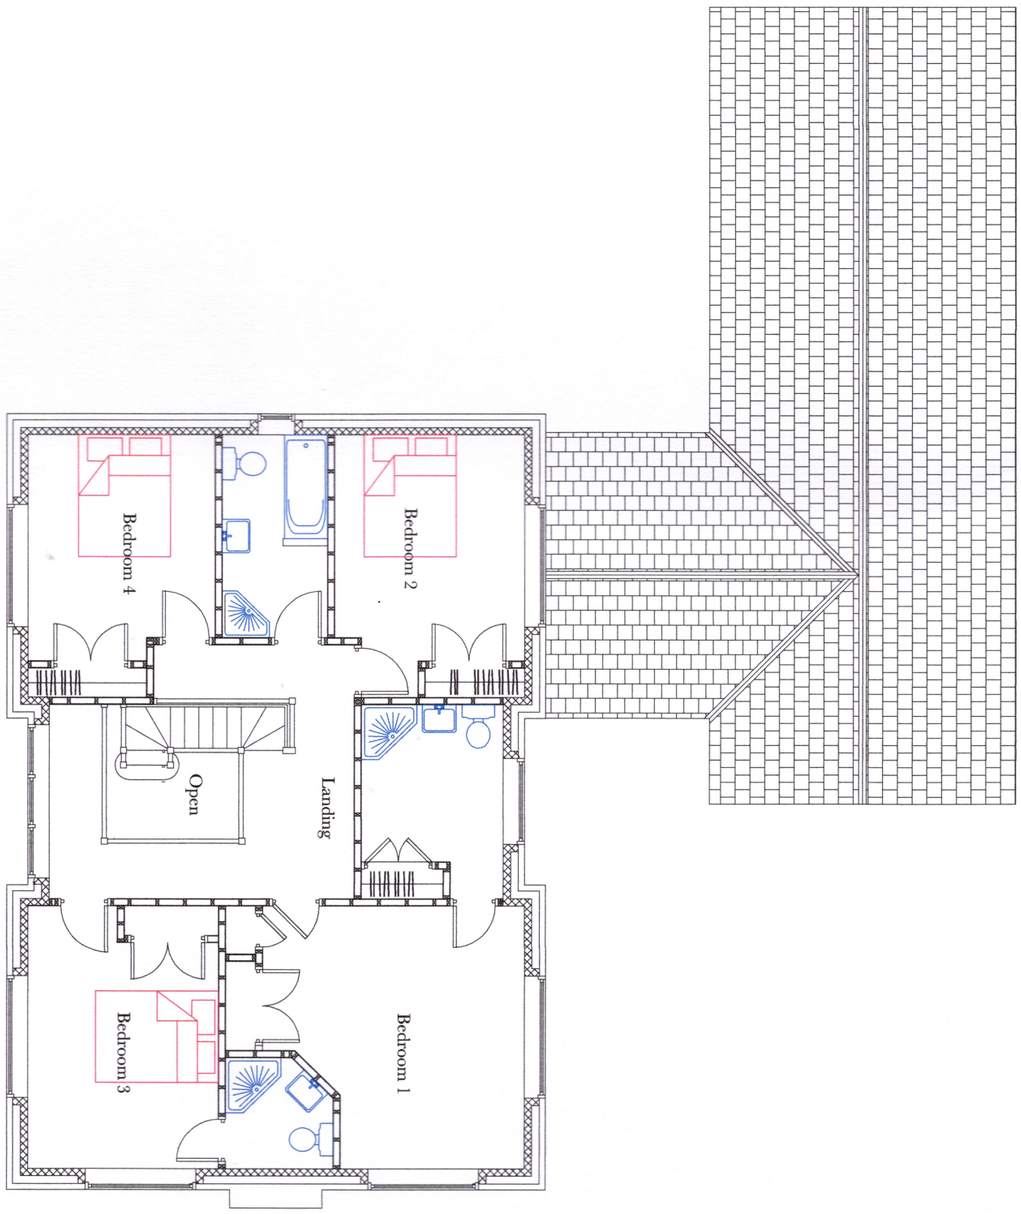

Scale 1:100 at A3

0 1 2 3 4 5 6 7 8 9 10

PROPOSED