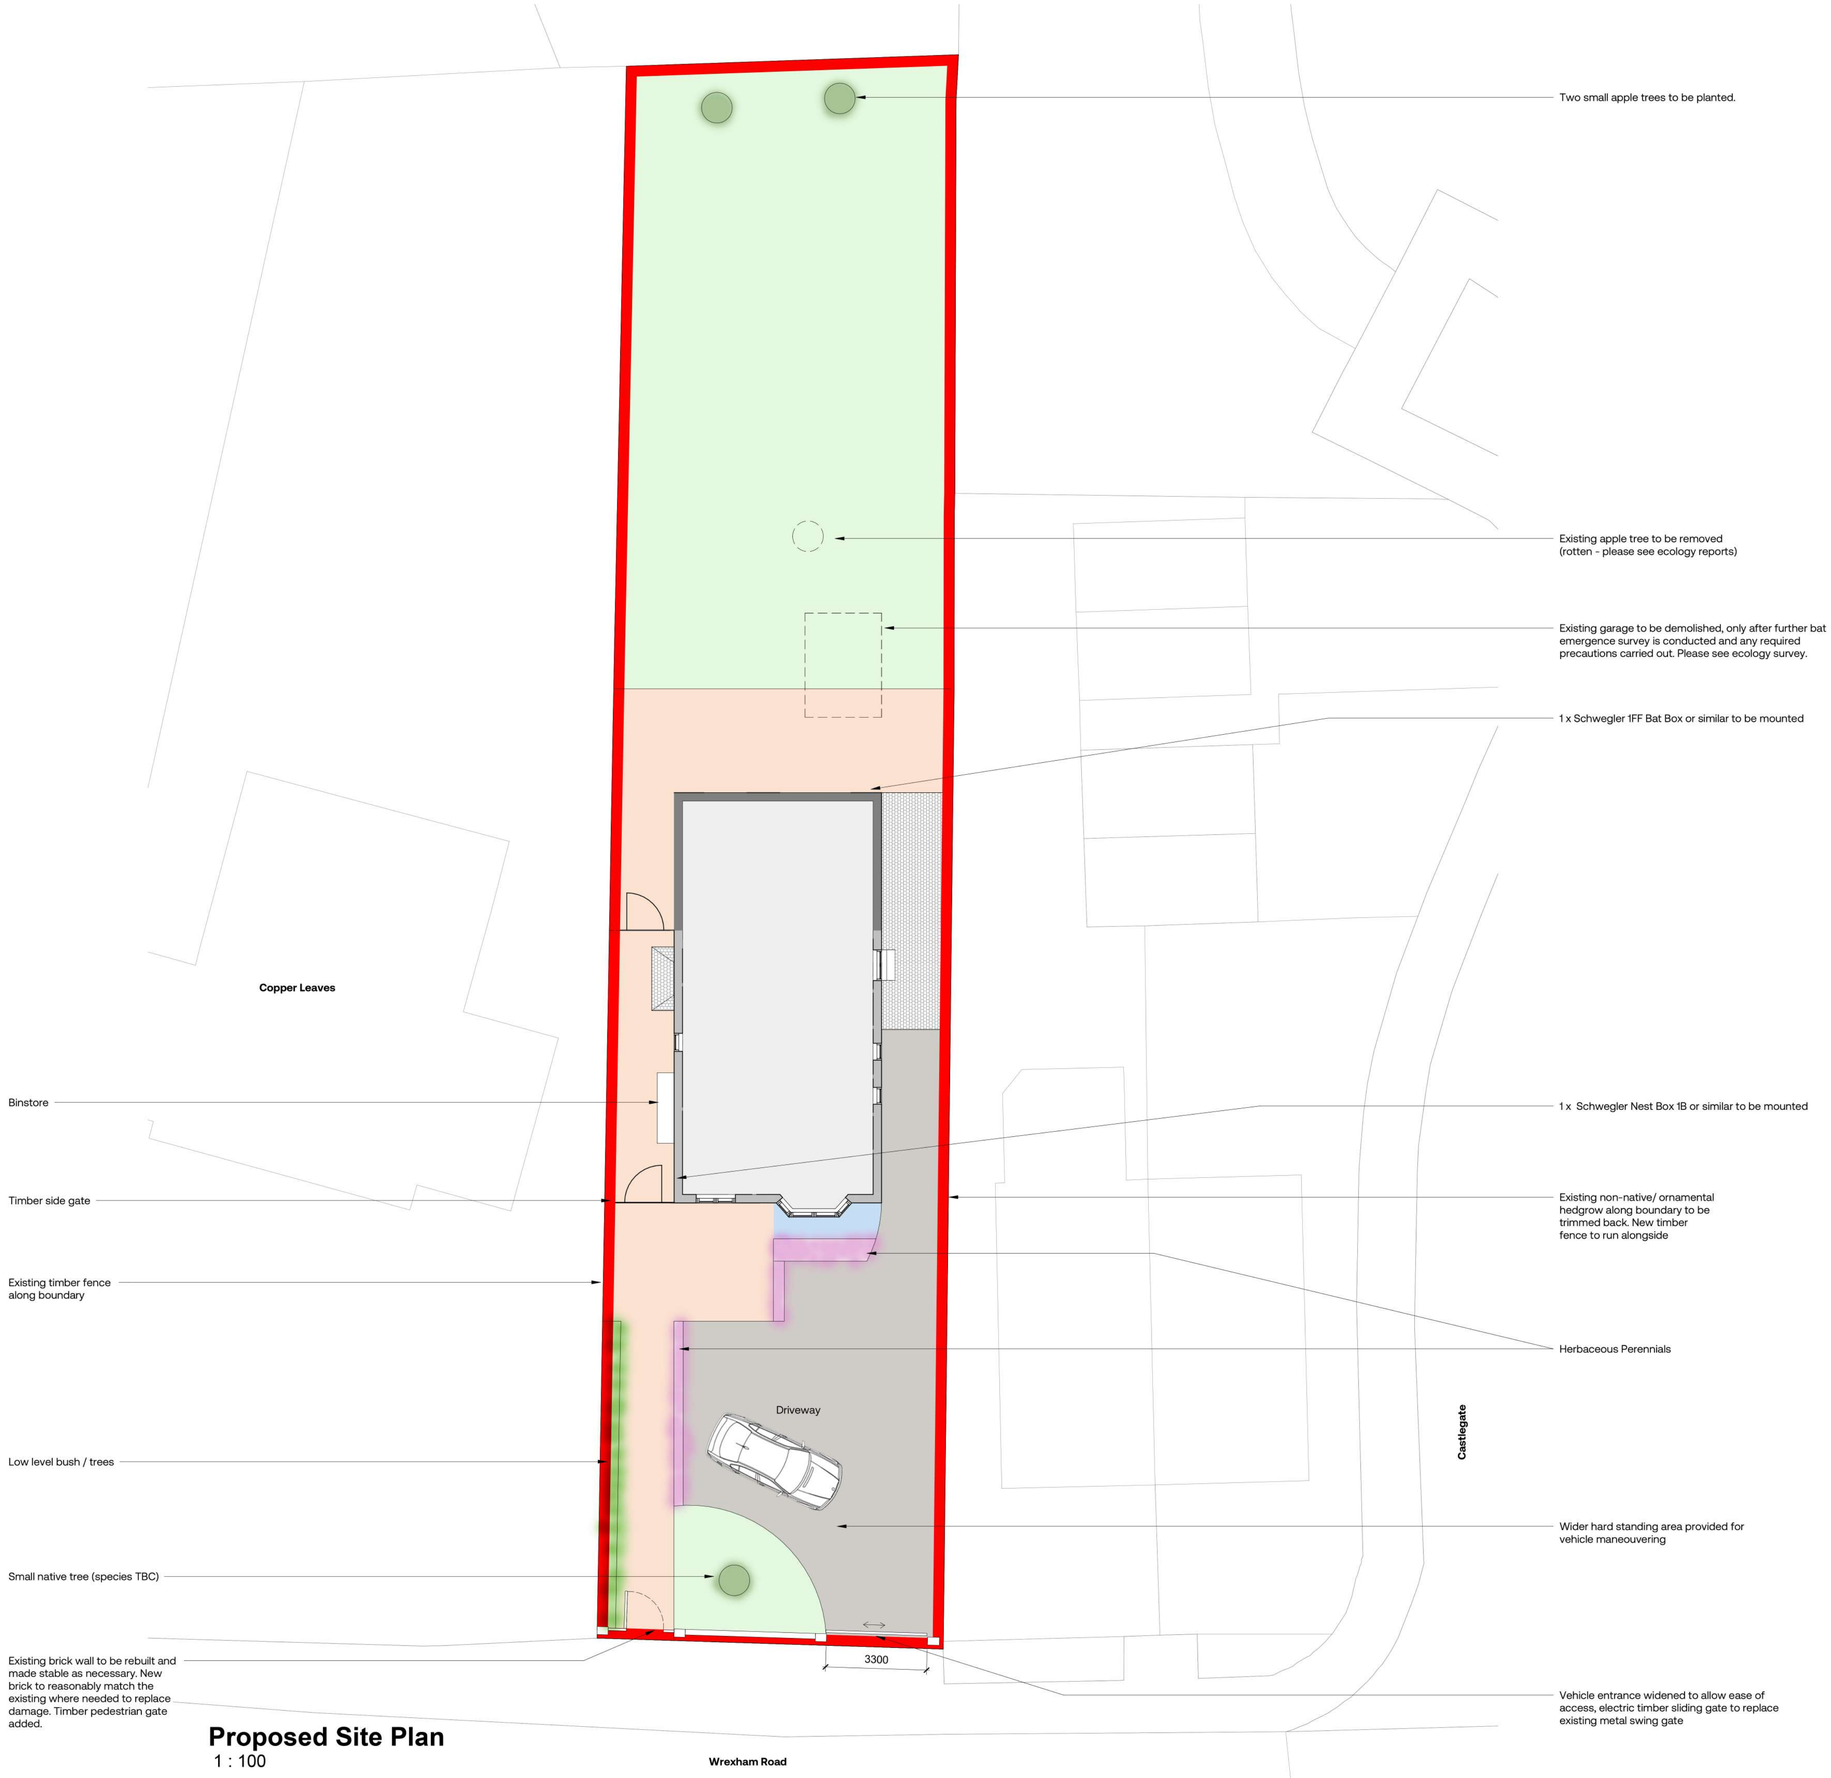


Proposed Site Plan

1 : 100

General Notes

- This document is to be used for the stated purpose only and should not be used for any other.
- Dimensions are all in millimetres, unless stated otherwise.
- It is the recipients responsibility to print this document to the correct size & scale.
- All relevant drawings and specifications should be read in conjunction with this document.
- Scaling of this document is not recommended.

North

Scale(s)

1m — Scale 1:100

Key:

- Grass/ soft landscaping
- Gravel
- Hardstanding area for vehicle turning point
- Slab paving forming pedestrian path

Project Name

Sunnyside Extension

Employer	Project Address
-	**Sunnyside, Wrexham Rd, Holt.**

RIBA Workstage	Status
2 - Concept Design	**S2 - Suitable for information**

Drawn	Created	Size
CT	**19/11/2025**	**A1**

CTA Reference	Scale	LOD	LOI
25001	**1:100**	**1**	**1**

Document Title

Proposed Site Plan

Document Reference

25001 - CTA - OOSK - ZZ - DR - A - 06001

Revision Note

Issue Date	Package	Current Revision
04/08/2026		**P04**