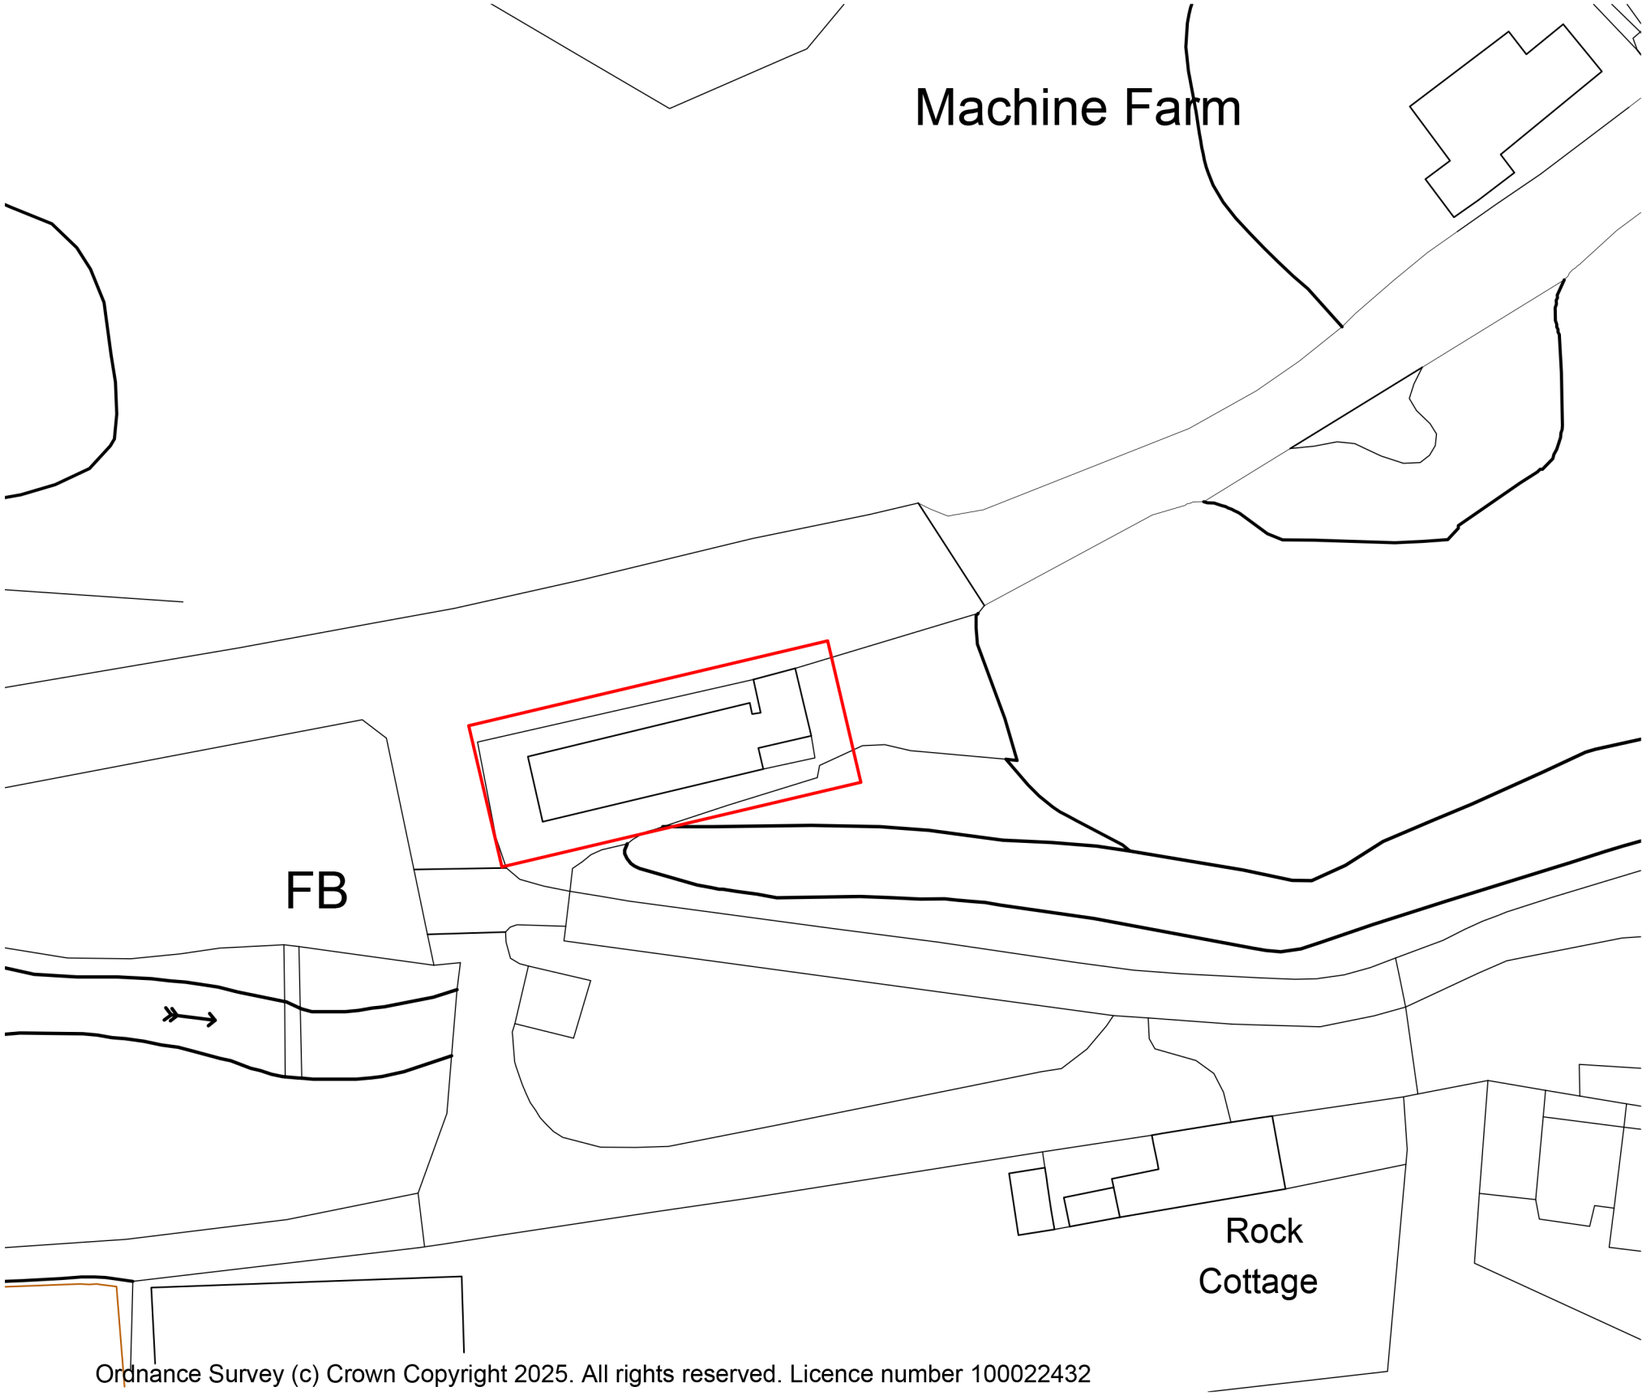


Ordnance Survey (c) Crown Copyright 2025. All rights reserved. Licence number 100022432

FOR GUIDANCE ONLY

1:20 0 200mm 400mm 600mm 800mm 1000
1:100 0 1m 2m 3m 4m 5m
1:50 0 1m 2m
1:5 0 100mm 200mm

Safety Health and Environmental Information A3

The following risks are identified as unusual or unfamiliar to a competent contractor

CONSTRUCTION
There are no significant or unfamiliar risks

DEMOLITION RISKS (FUTURE)
There are no significant or unfamiliar risks

It is assumed that all work will be carried out by a competent contractor working, where appropriate, to an approved method statement

Notes:

REV	DETAILS	DATE	DRN/CHK
A	Issued for planning	31/07/26	JLL

bhb architects
LICHFIELD 01543 254357
CHELTENHAM 01242 521608
mail@bhbarchitects.co.uk
RIBA Chartered Practice

Minera Quarry

Site Plan

Clywedog Valley Heritage Partnership

DRAWING NO. 4269 - 22

REV -

DATE Set '25

PLANNING

DRN JLL | CHK JLL | SCALE 1:500 @ A3

ISO 9001 REGISTERED FIRM
ISO 14001 REGISTERED FIRM

The copyright of this drawing and design is vested in the Architect and must not be copied or reproduced without written consent. All dimensions given are to be verified on site by the responsible contractor. Do not scale drawing for purposes of construction.

The Green REGISTER OF CONSTRUCTION PROFESSIONALS