
NOTE

This drawing is to read in conjunction with all other Architects drawings and all Structural Engineers drawings details and calculations.

It is the contractors responsibility to check all dimensions prior to fabrication or construction, any discrepancies to be reported to the Architect.

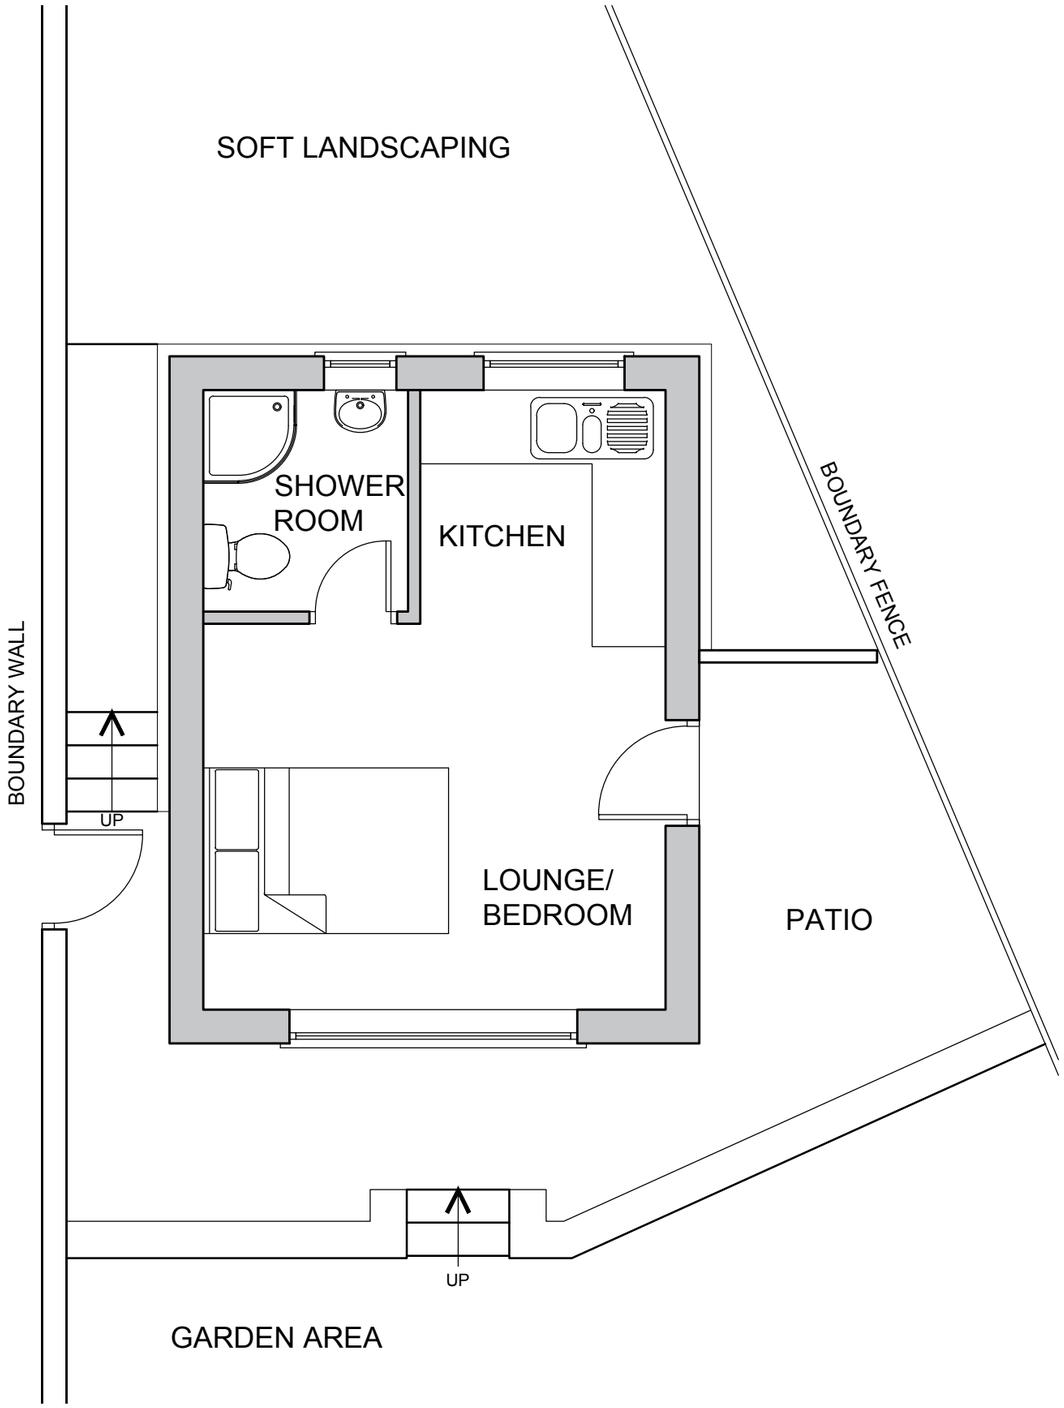

Exiting Floor Plan

Clwydian Planning

CLIENT
MR S HIND

PROJECT
THE BUNGALOW, KIMBERLEY, CEFN MAWR, WREXHAM, LL14 3PA

DESCRIPTION
EXISTING FLOOR PLAN

SCALE @ A3
1:50

DATE
17/08/26

DRAWN BY
-

DRAWING NO.
26002-103

REVISION
-