


PROPOSED SIDE ELEVATION - NORTH WEST

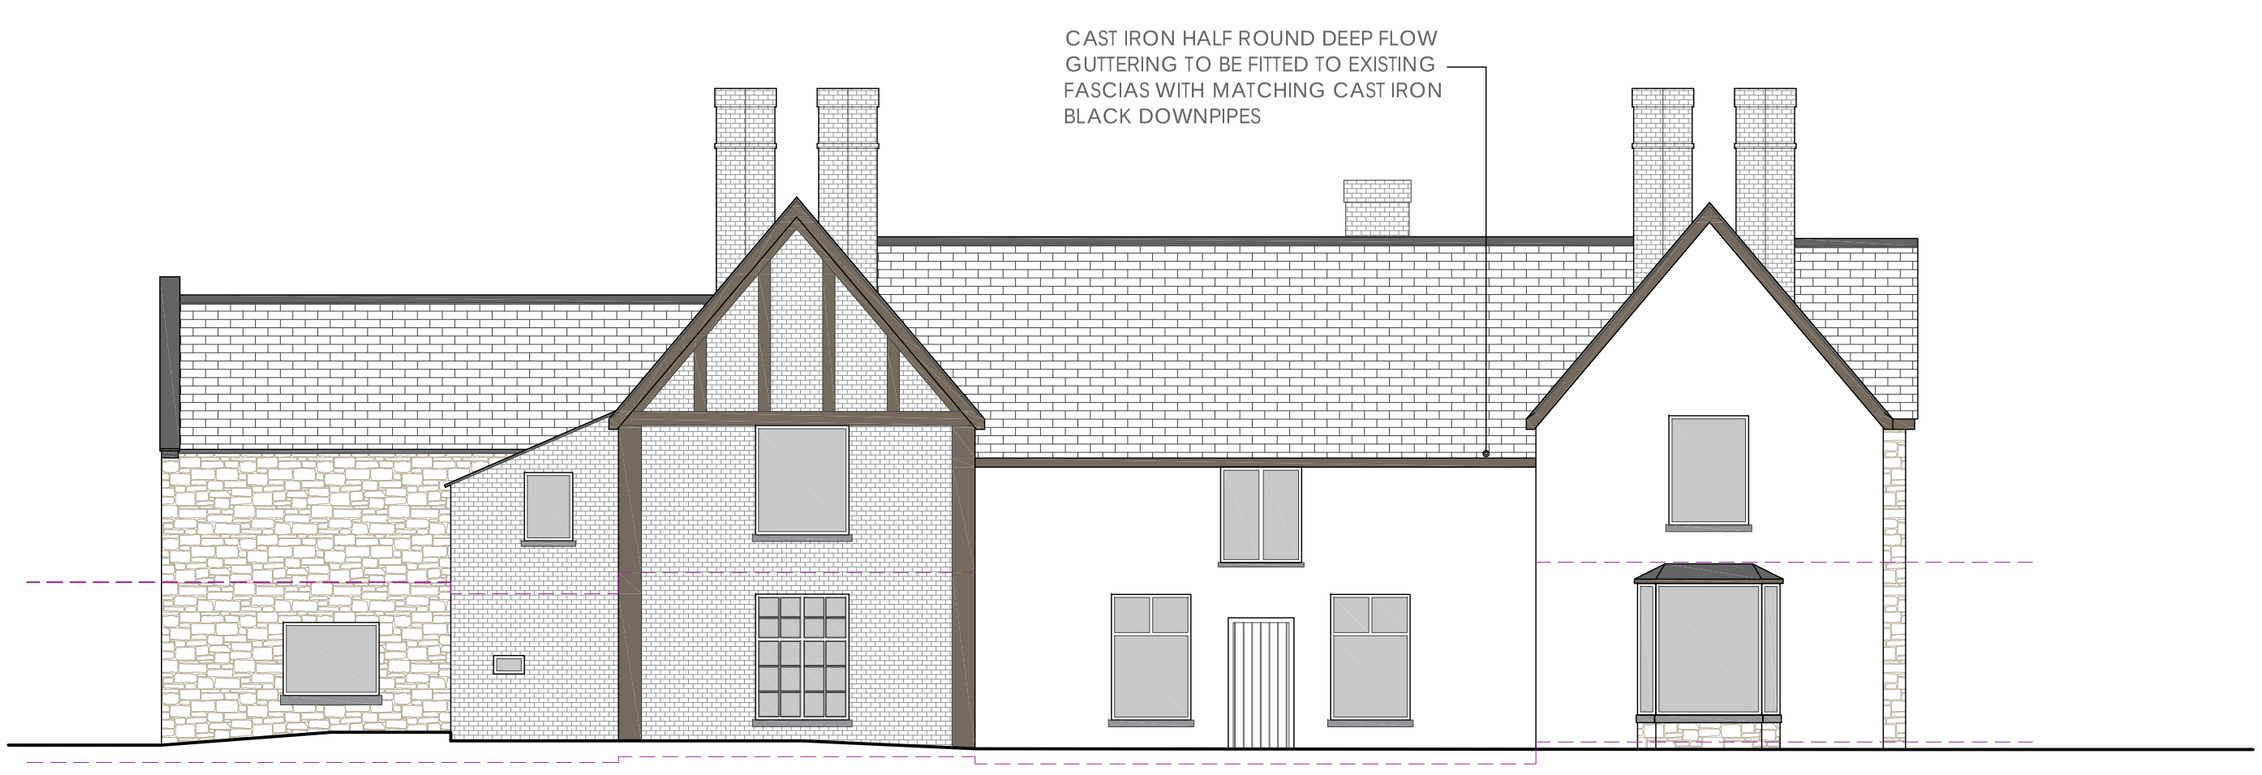

PROPOSED FRONT ELEVATION - SOUTH WEST

PROPOSED ELEVATIONS

TŶ ARCHITECTURE CYF

Project	PROPOSED ALTERATIONS - **PLANNING DRAWINGS**
Address	PLAS NEWYDD, PONT ADAM, RUABON, WREXHAM, LL14 6DU
Client	Mr DARREN MONAHAN
Scale	Scale 1:100 @A2
Drawing:-	Ty/1817/PL03A

Ty Architecture
@tyarchitecture23
info@tyarchitecture.co.uk
15A Clwyd Street
Ruthin
Denbighshire
LL15 1HF
www.tyarchitecture.co.uk
01824 702 444