


PROPOSED SIDE ELEVATION - SOUTH EAST

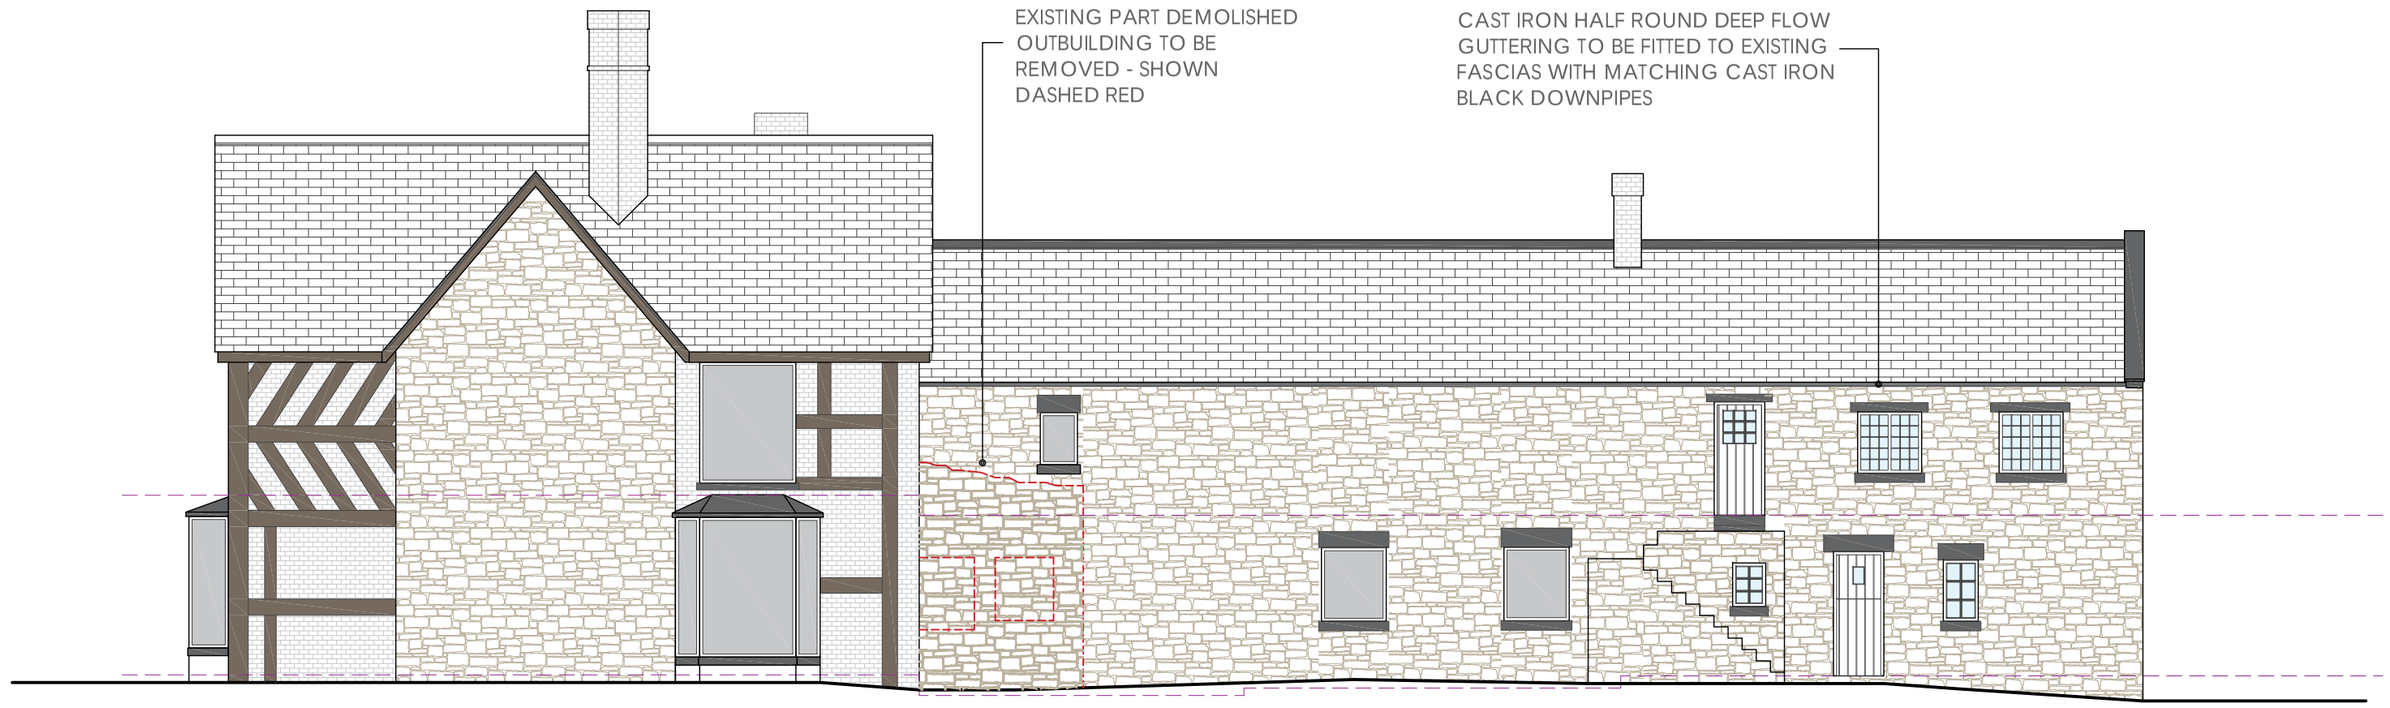

PROPOSED REAR ELEVATION - NORTH EAST

PROPOSED ELEVATIONS

Project	PROPOSED ALTERATIONS - **PLANNING DRAWINGS**
Address	PLAS NEWYDD, PONT ADAM, RUABON, WREXHAM, LL14 6DU
Client	Mr DARREN MONAHAN
Scale	Scale 1:100 @A2
Drawing:-	Ty/1817/PL04A

TŶ ARCHITECTURE CYF

Ty Architecture
@tyarchitecture20
info@tyarchitecture.co.uk
15A Clwyd Street
Ruthin
Denbighshire
LL15 1HF
www.tyarchitecture.co.uk
01824 702 444