

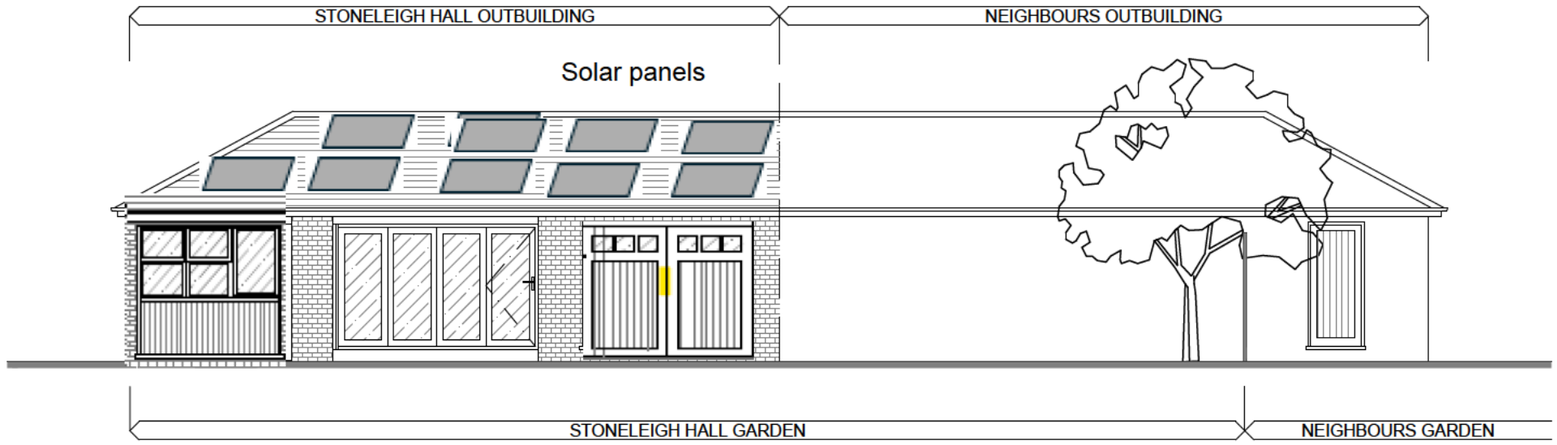


cing the garden)

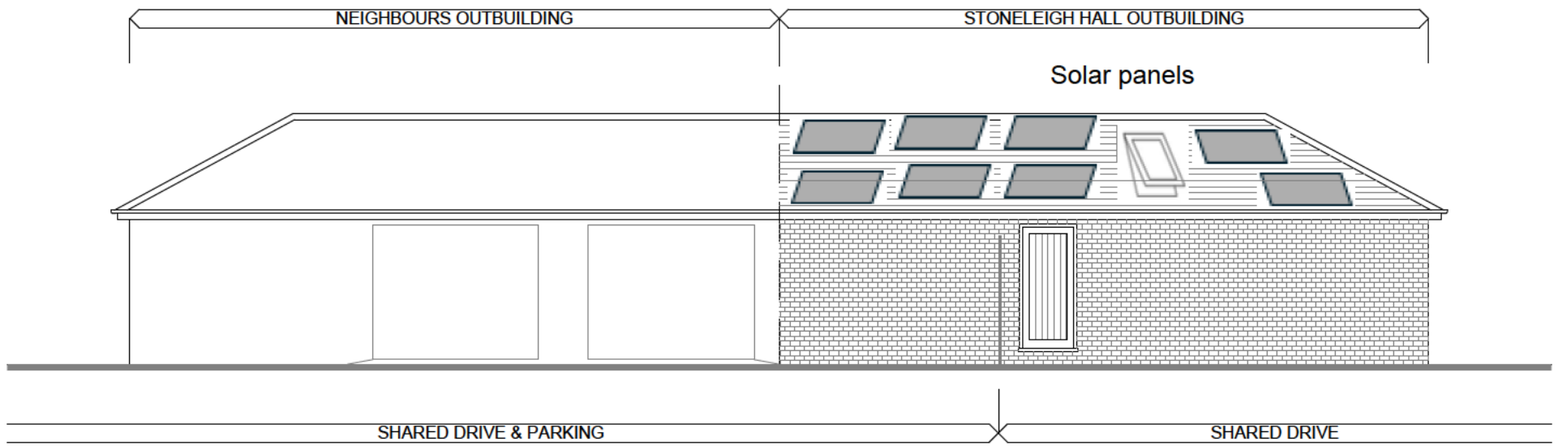

REAR ELEVATION (Facing the shared drive)

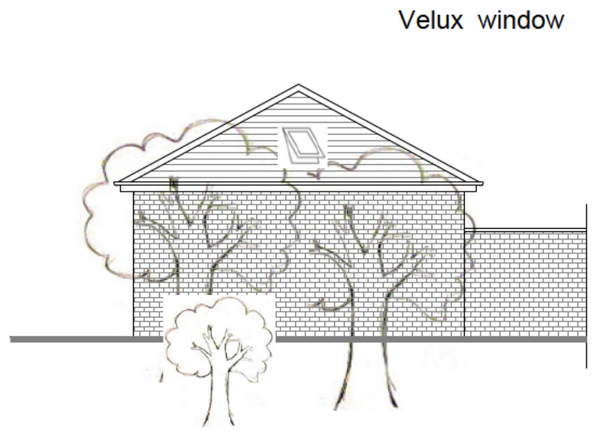

GABLE ELEVATION (Behind shrubbery, facing the shared drive)

Revision:				
P1	First Issue of Drawing.	CB	KM	24.05.24 Prelim

[redacted]

Project
Stoneleigh Hall, Rossett
Client

Drawing Title
Proposed Elevations

Drawn By:	Checked By:	Date:	Scale:
JB	CB	24.05.2024	1:100 @ A3

Job No.:	Drawing No.:	Revision:
P728	BDL 210	P1