
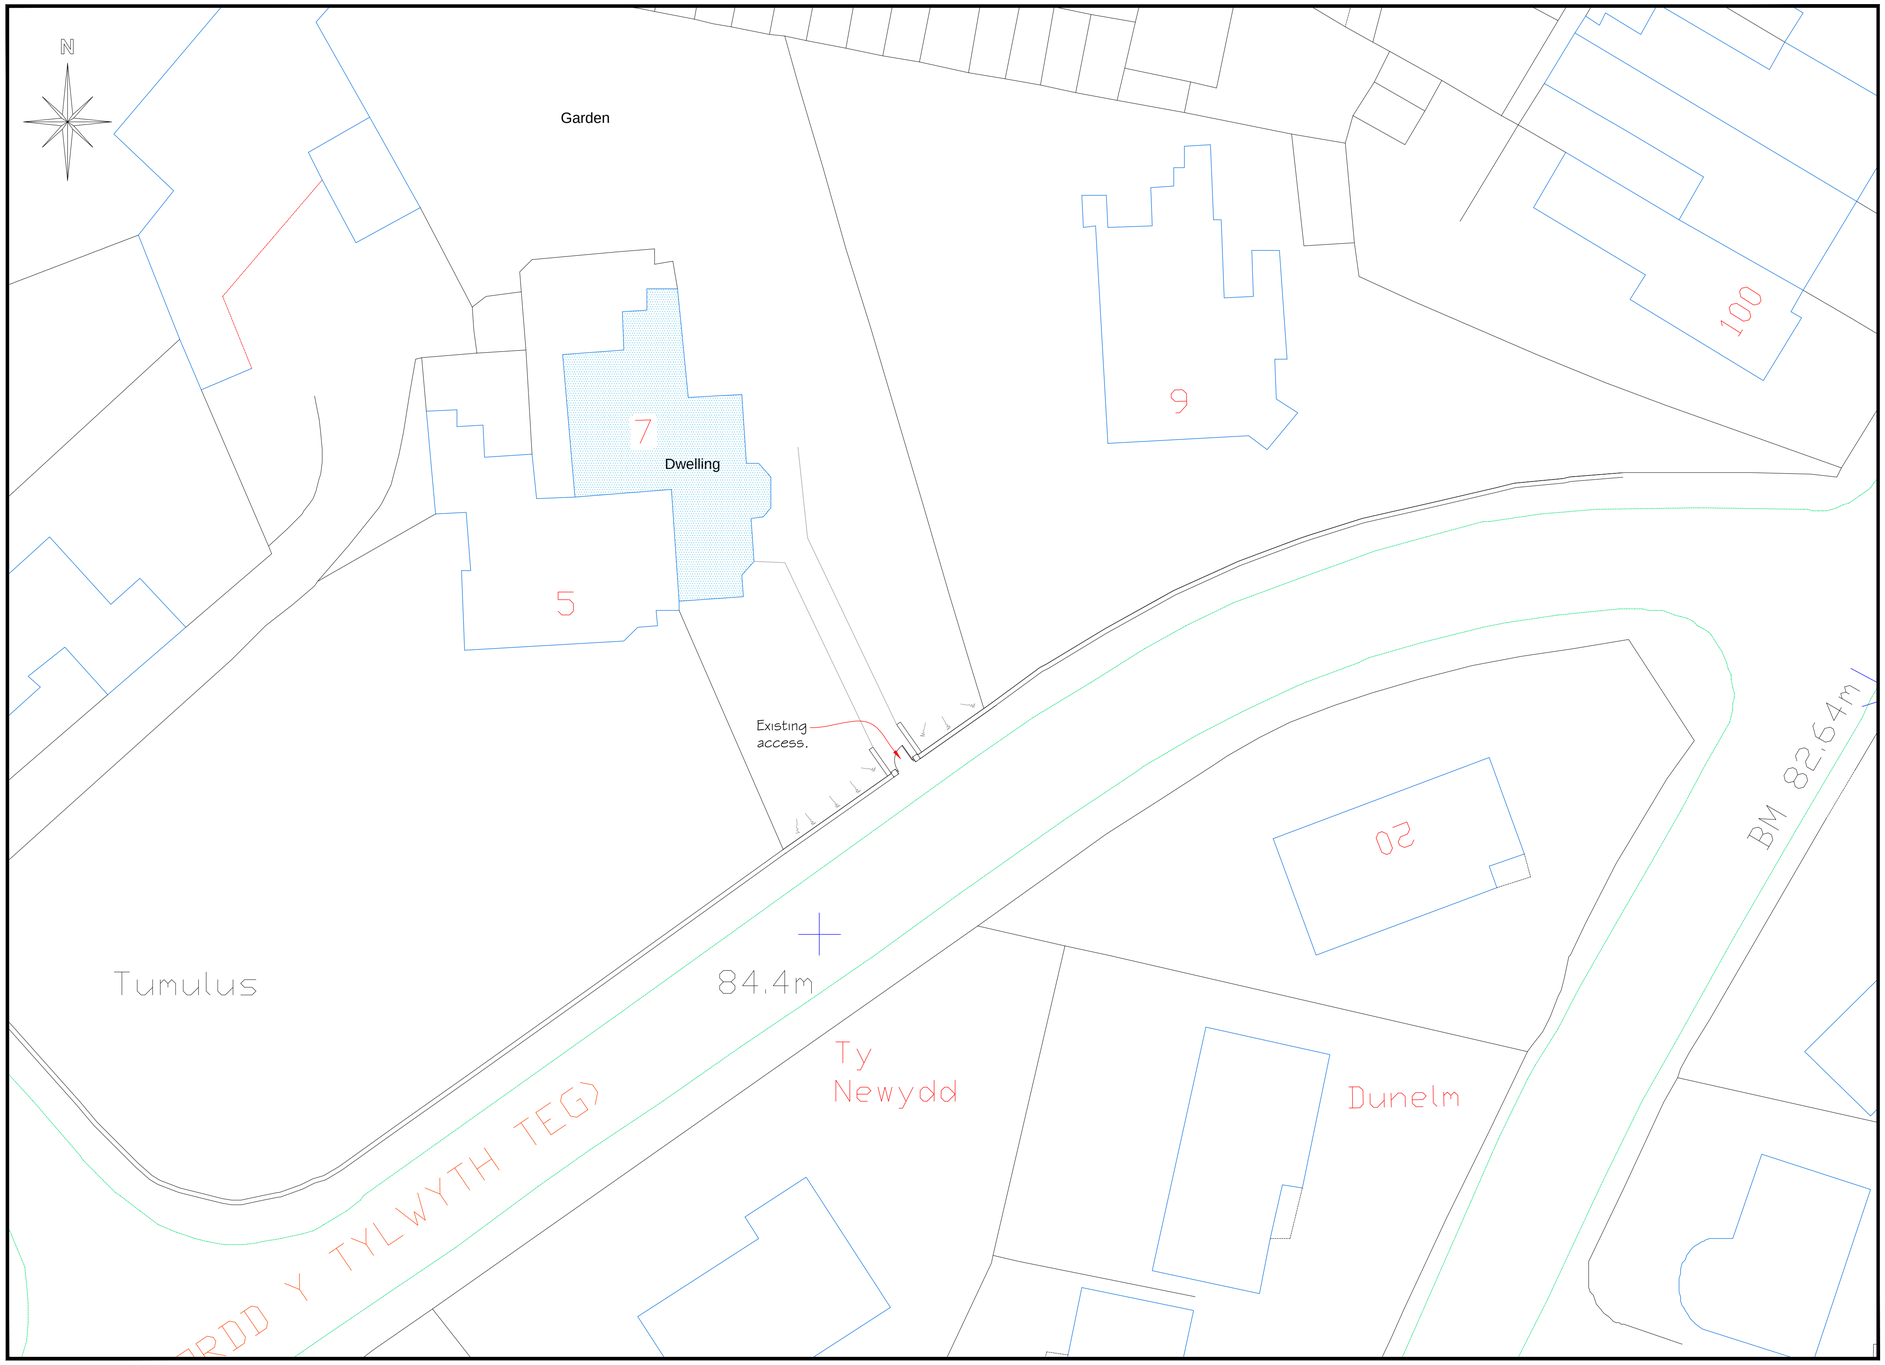


Existing Site Plan
Scale 1:200

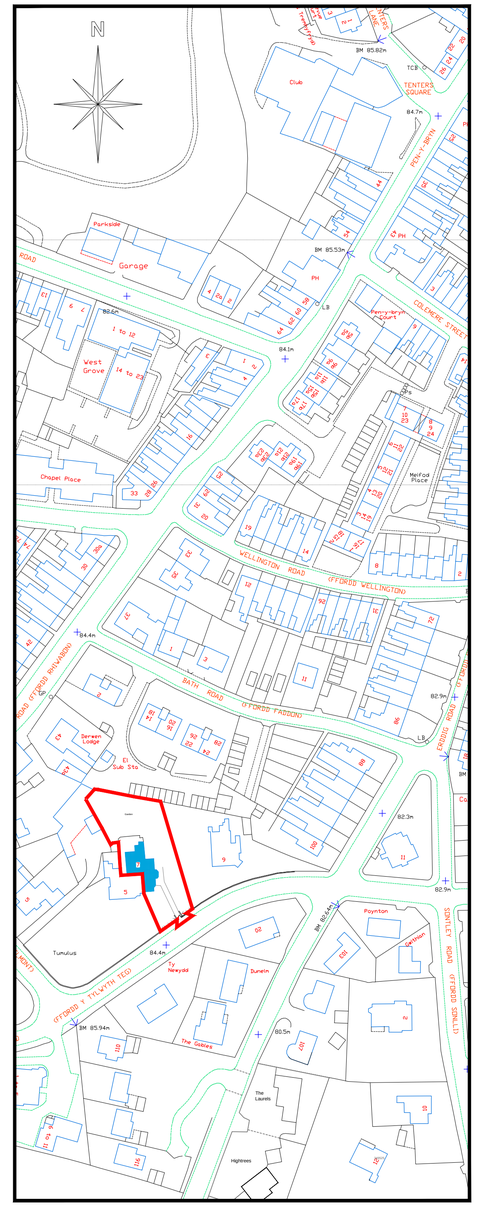

Location Plan
Scale 1:1250

CULLIS
ARCHITECTURAL DESIGN
25 Sunningdale Close
Wrexham
LL13 9QU
M 07791 480768
E ajones540@btinternet.com

partner LABC

Client:	Mr. J. Ellis.
Drawing Title:	Existing Site Plan & Location Plan.
Job Title:	Proposed Acces Widening & Drop Kerb at 7 Fairy Road, Wxm.
Date:	June 2026
Scale:	1:200 & 1:1250 at A1
Rev:	
Drg No:	PD/01