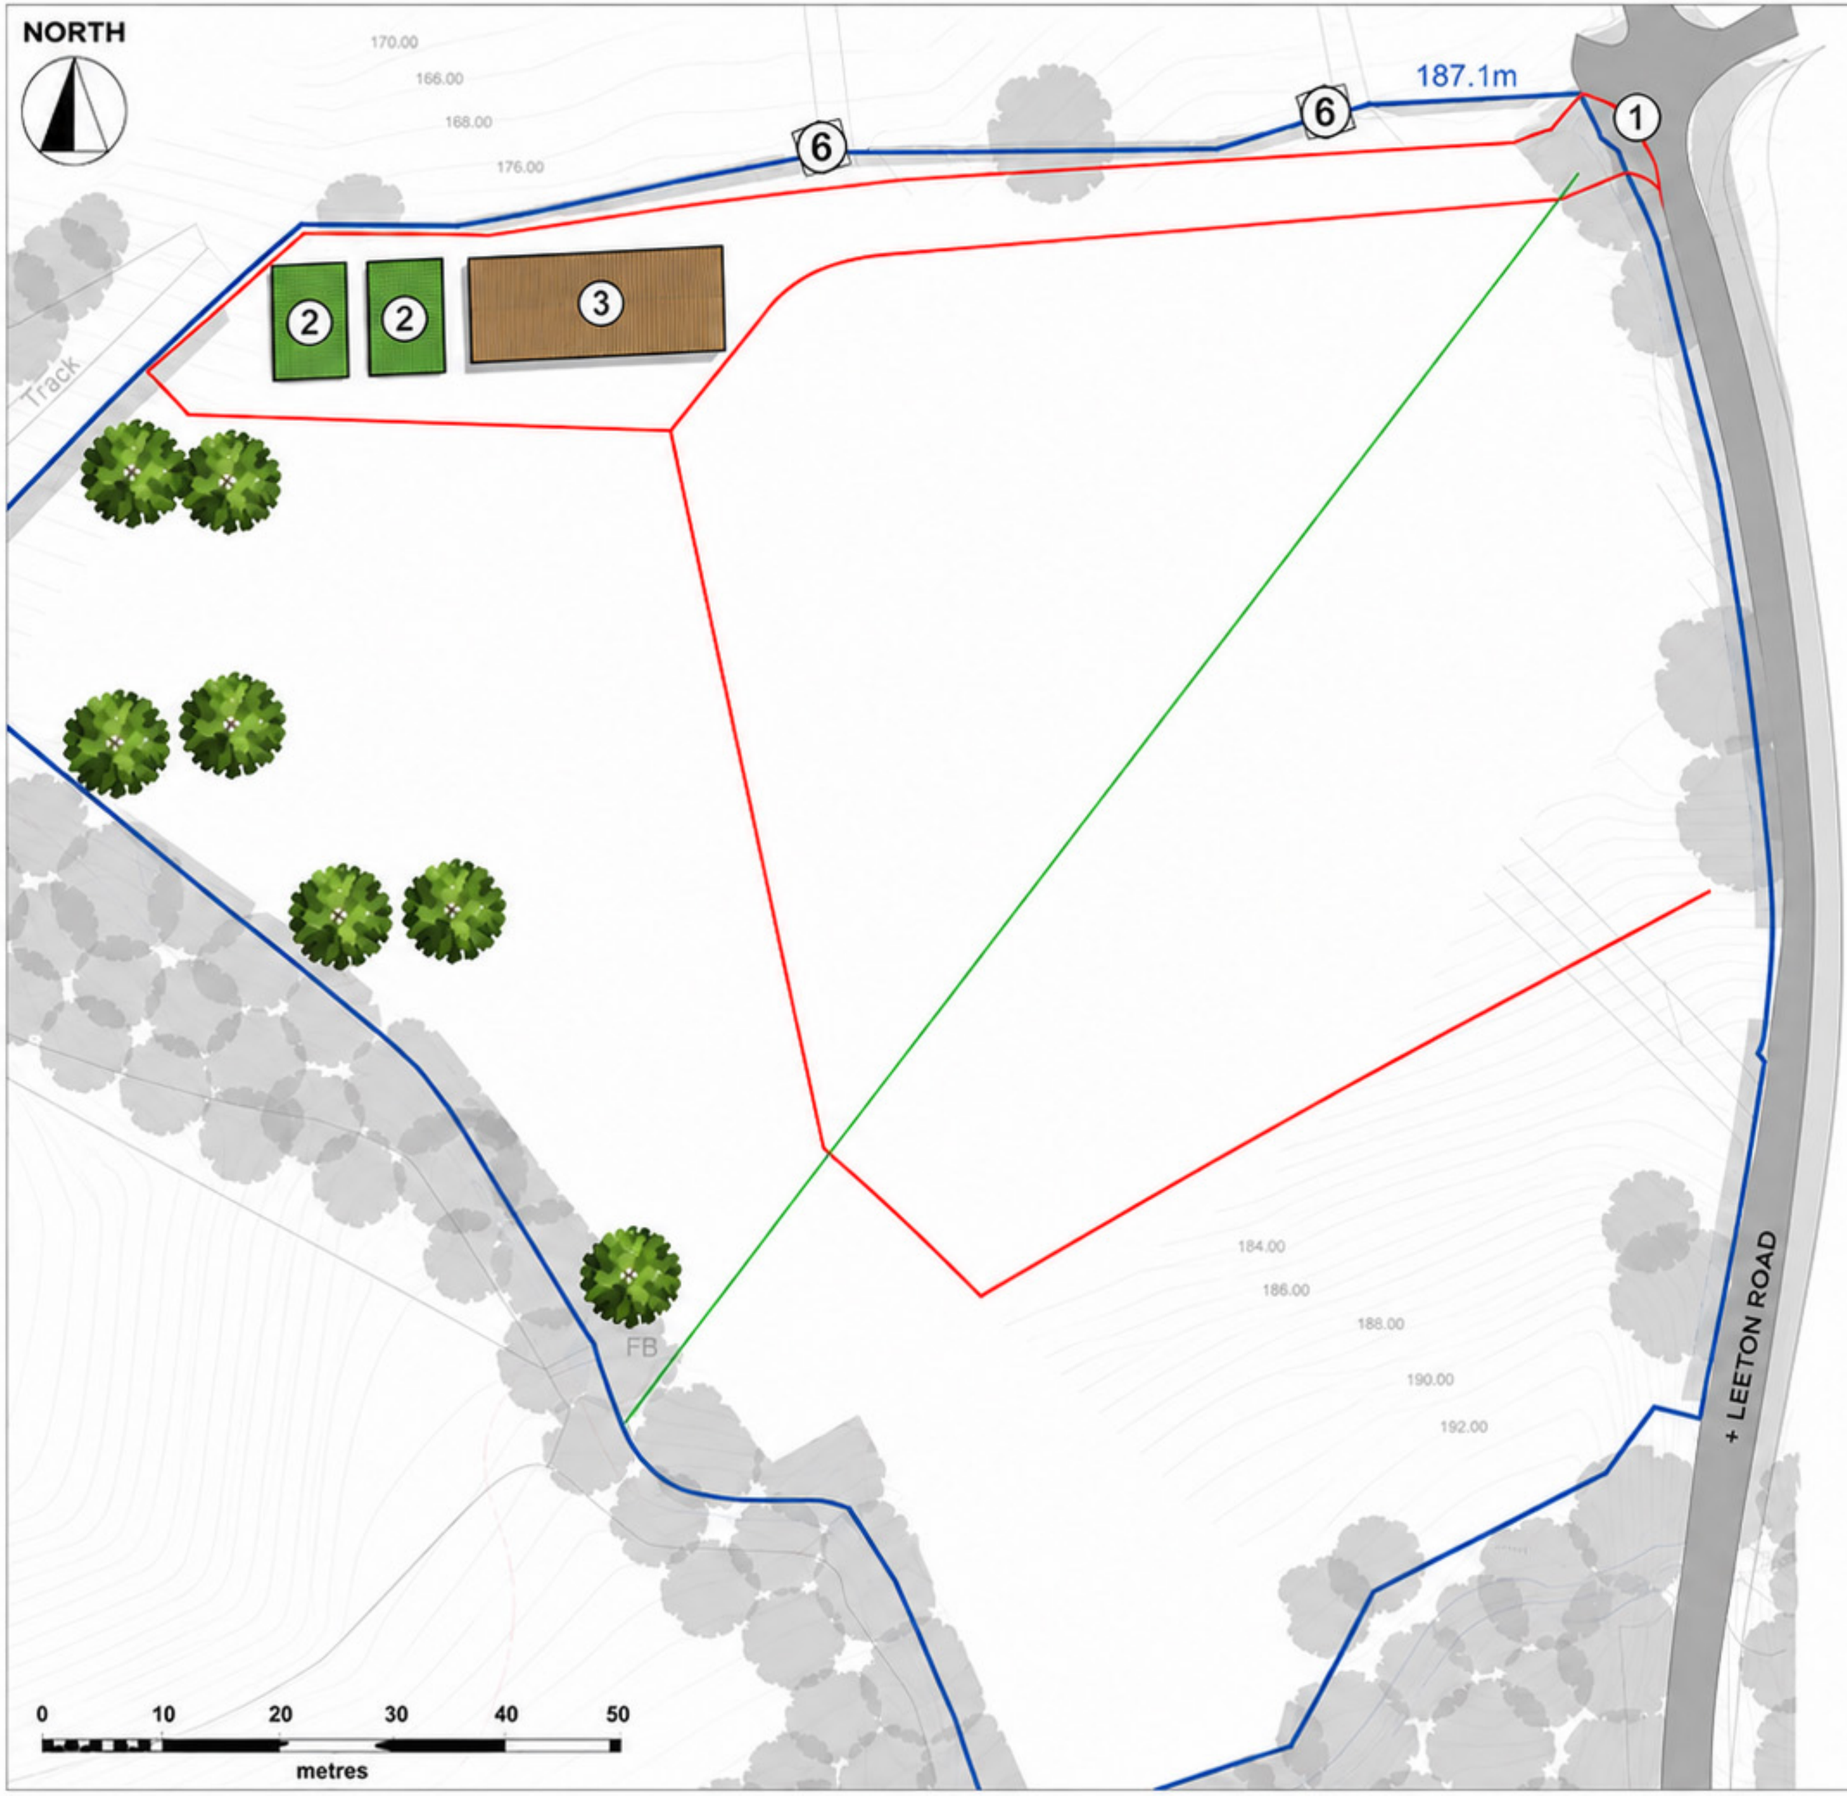


LEGEND

1. SITE ACCESS / ENTRANCE
2. SHIPPING CONTAINERS
3. AGRICULTURAL SHED
6. EXISTING HEDGE / BOUNDARY

SITE BOUNDARY

INTERNAL BOUNDARY / FENCE

VISUAL REFERENCE LINE

NOTES

1. ALL DIMENSIONS AND LEVELS ARE APPROXIMATE.
2. DRAWING FOR PLANNING PURPOSES ONLY.
3. DO NOT SCALE FROM THIS DRAWING.

SITE PLAN

LAND AT LEETON ROAD
COEDPOETH, WREXHAM

SCALE: 1:500 @ A3	DATE: MAY 2025
DWG NO: AC-01	REV: A