

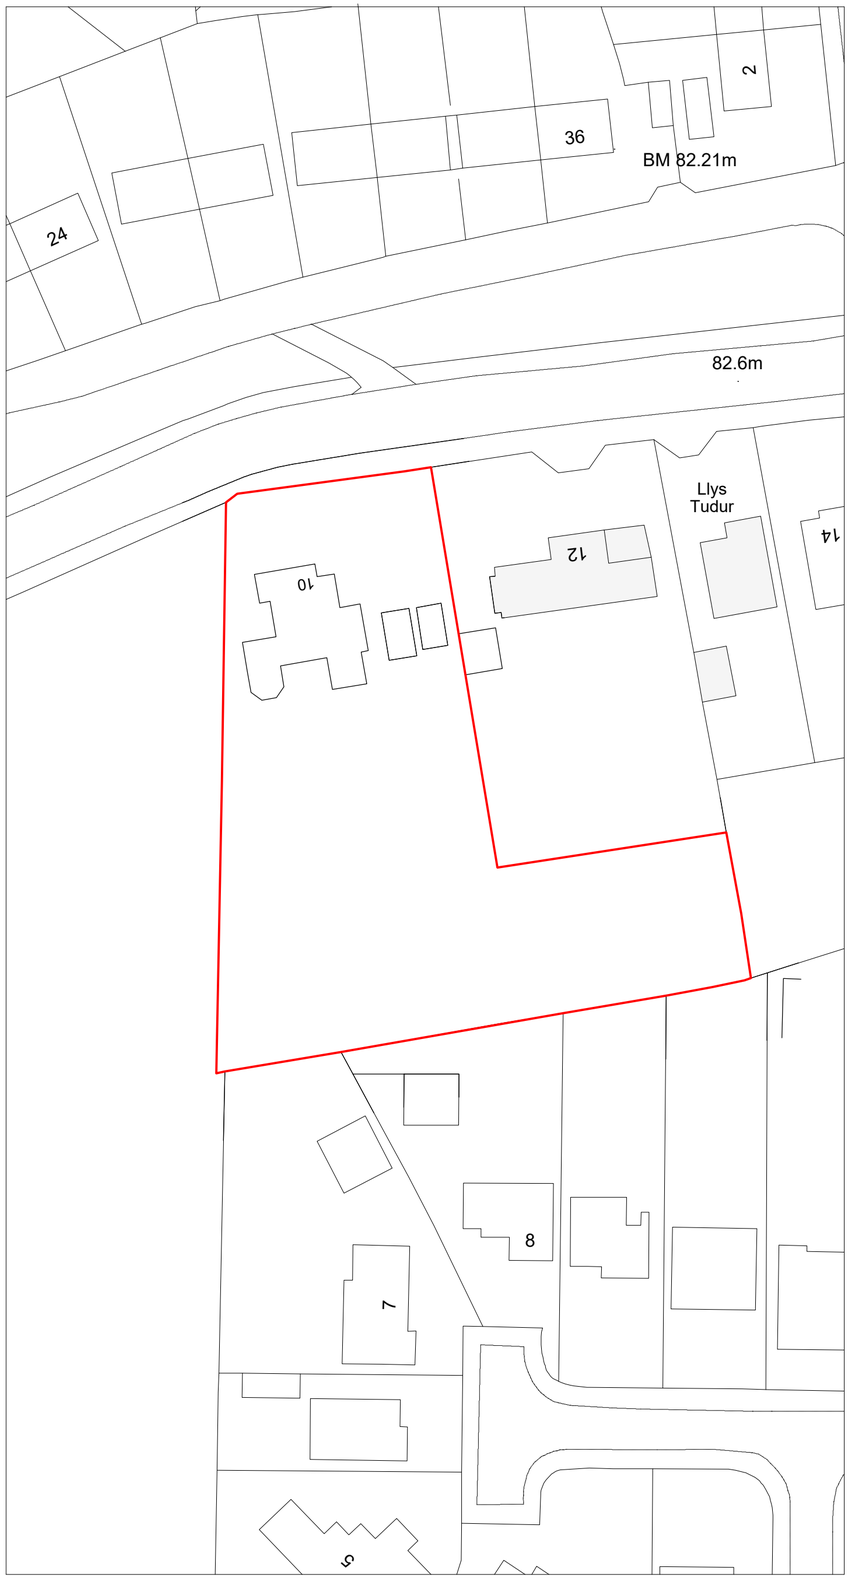


Site Plan 1:500

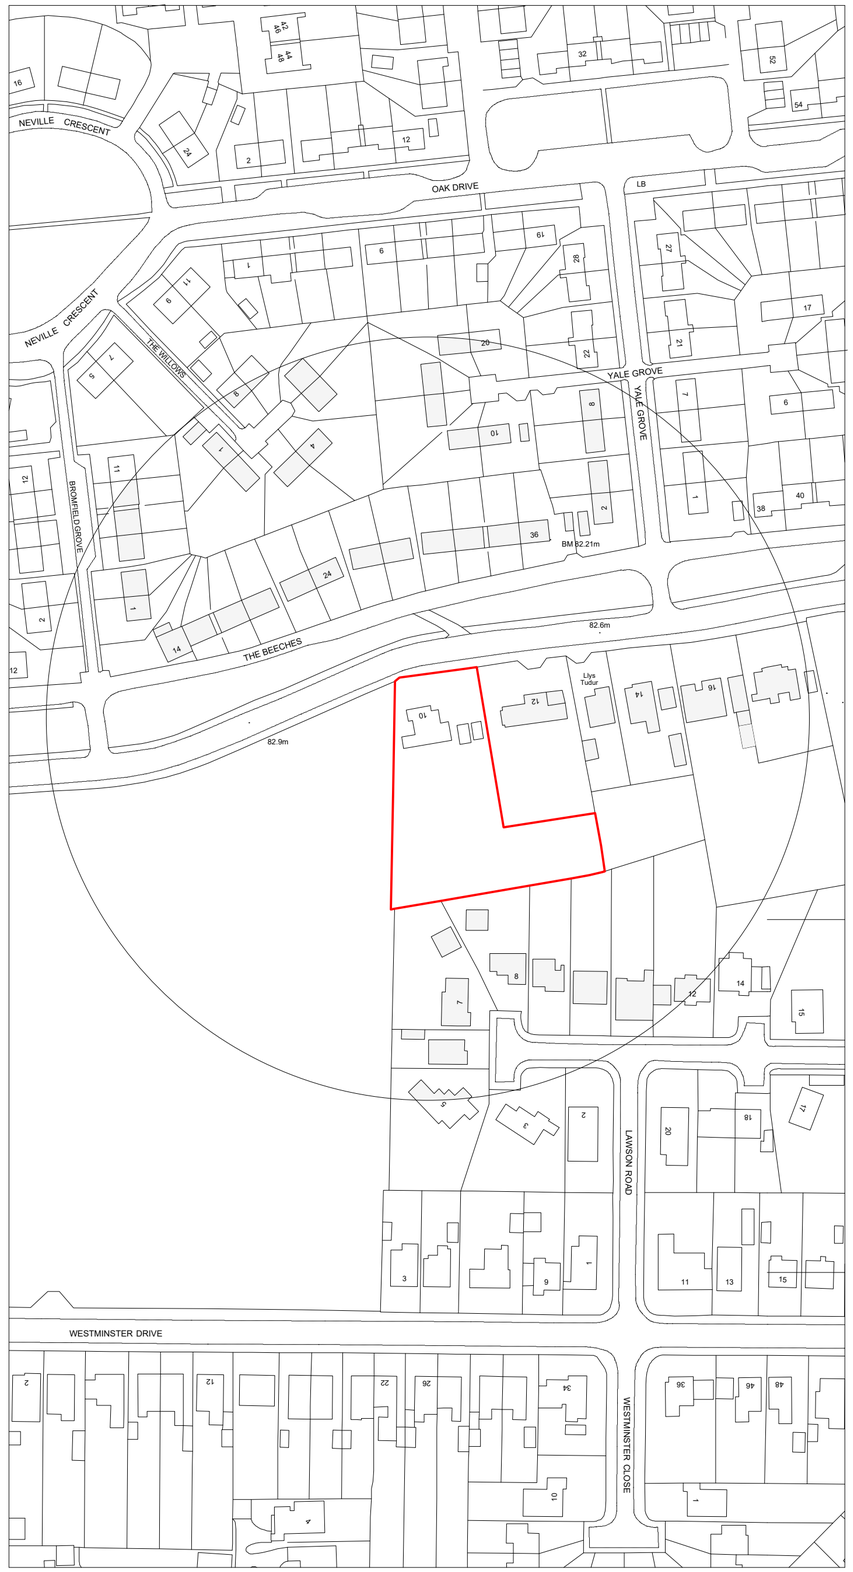

Location Plan 1:1250

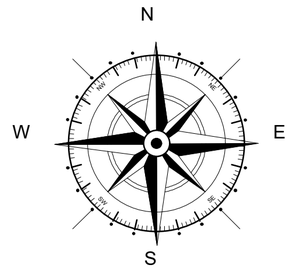

Key

- Surrounding Buildings
- Application Site
- Land owned by applicant

Rev	Date	Detail	Initial

Project:
Proposed new dwellings at 10 Rhosnesni lane, Wrexham, LL12 7LY

Title:	Scale: (A2)
Existing: Site & Location Plan	1:500 & 1:1250

Drawn By:	Date:
A.Whitby	April 2026
Drawing No:	**Sheet:**
A071/0011	1 of 1

blueprint
architectural services

partner LABC

Office 3K4,
Redwither Business Tower,
Wrexham. LL13 9XT
Tel: 01978 356500
www.blueprintarchitectural.com

© copyright all rights reserved