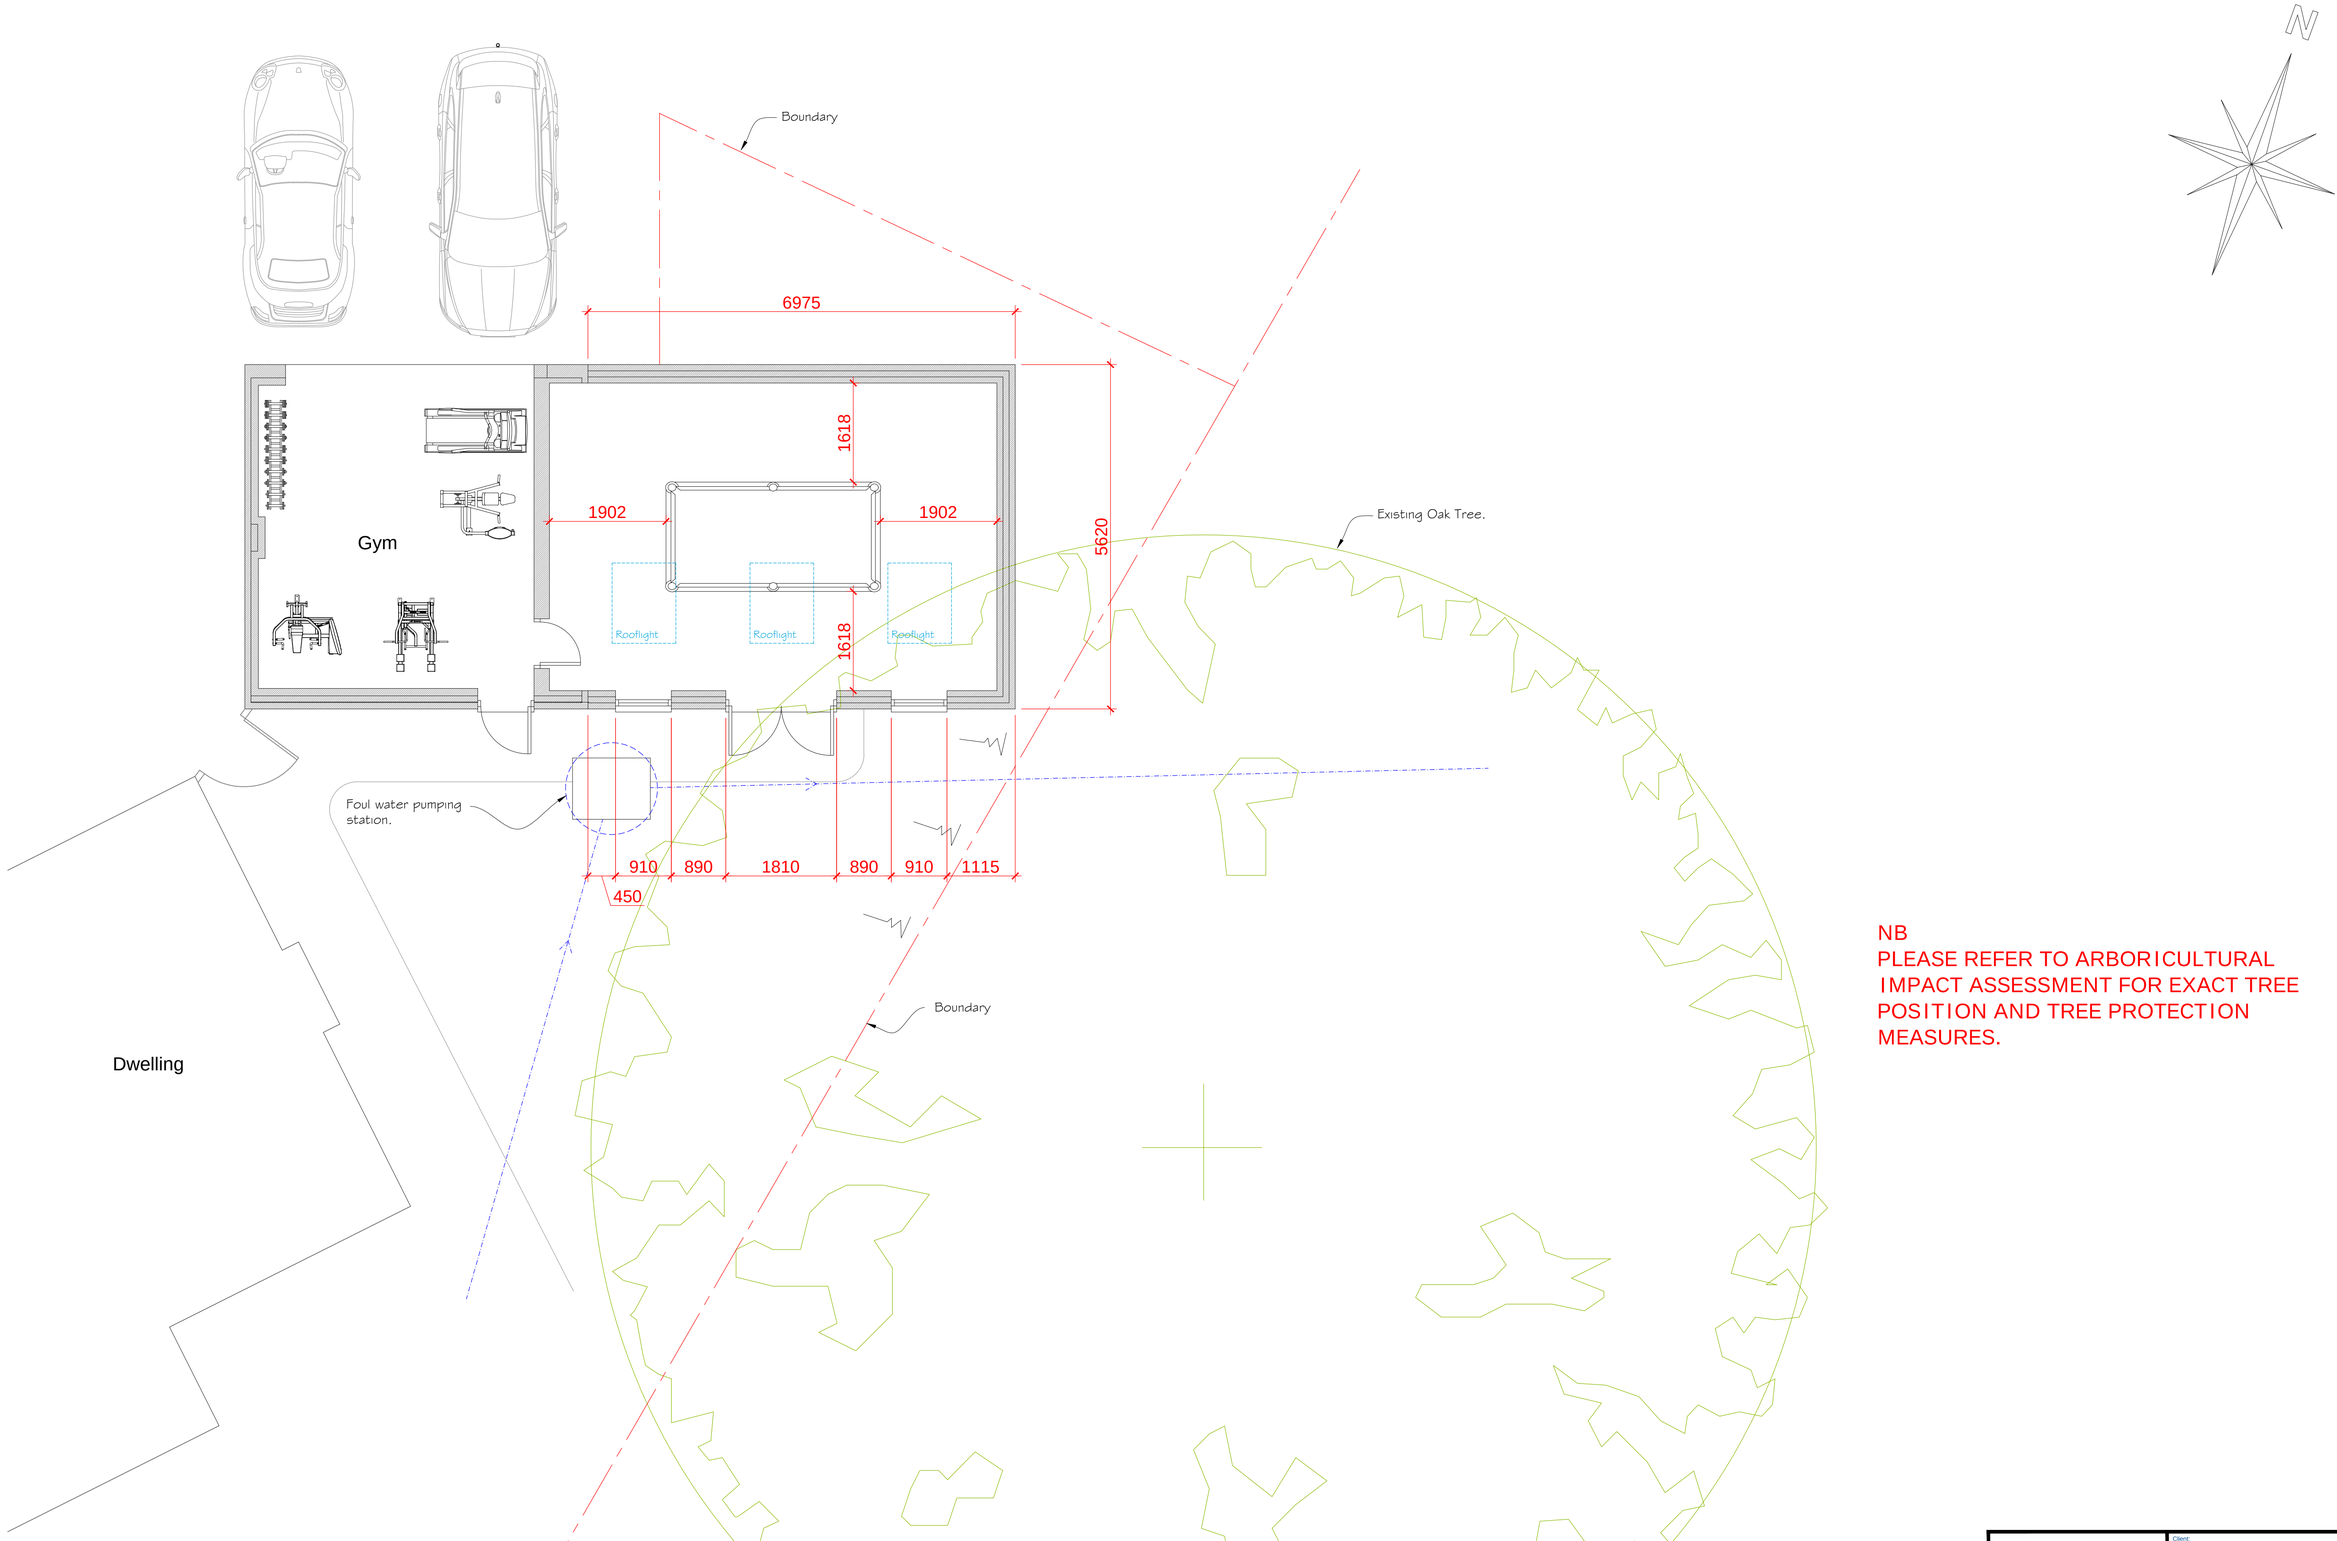


NB
PLEASE REFER TO ARBORICULTURAL IMPACT ASSESSMENT FOR EXACT TREE POSITION AND TREE PROTECTION MEASURES.

Proposed Floor Plan

Scale 1:50

CULLIS
ARCHITECTURAL DESIGN
25 Sunningdale Close
Wrexham
LL13 9QU
M 07791 480768
E culliscad@gmail.com

Client: Mr & Mrs Jones.

Drawing Title: Proposed Floor Plan.

Job Title: Garage Extension to Hightrees, 111 Erddig Road, Wrexham.

Date:	Scale:	Rev:	Drg No:
July 2026	1:50 at A1		PD/04