



FRONT ELEVATION

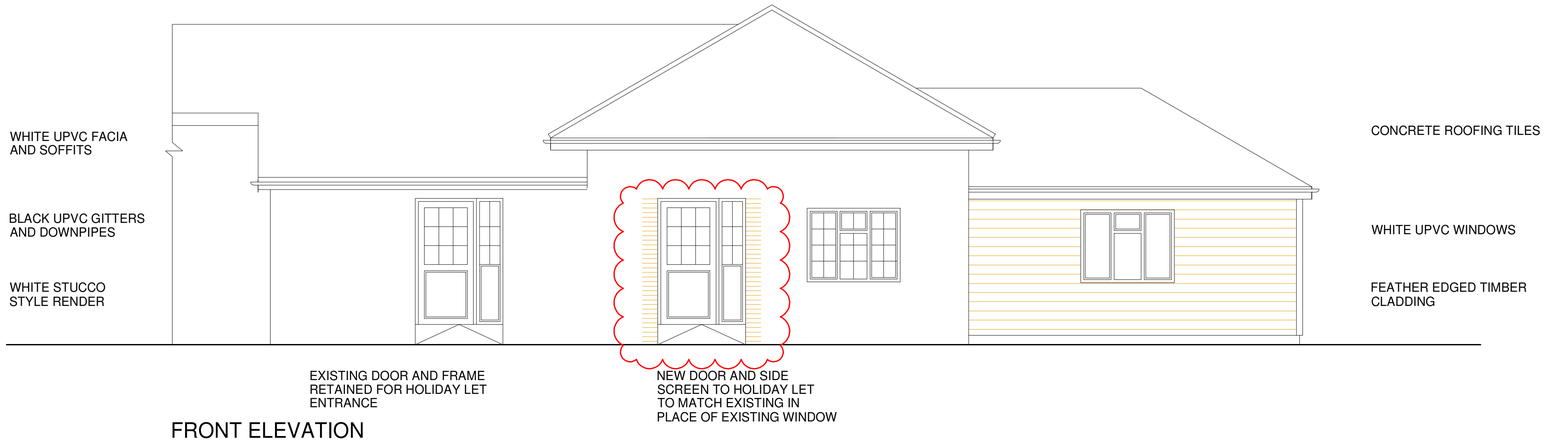

SIDE ELEVATION

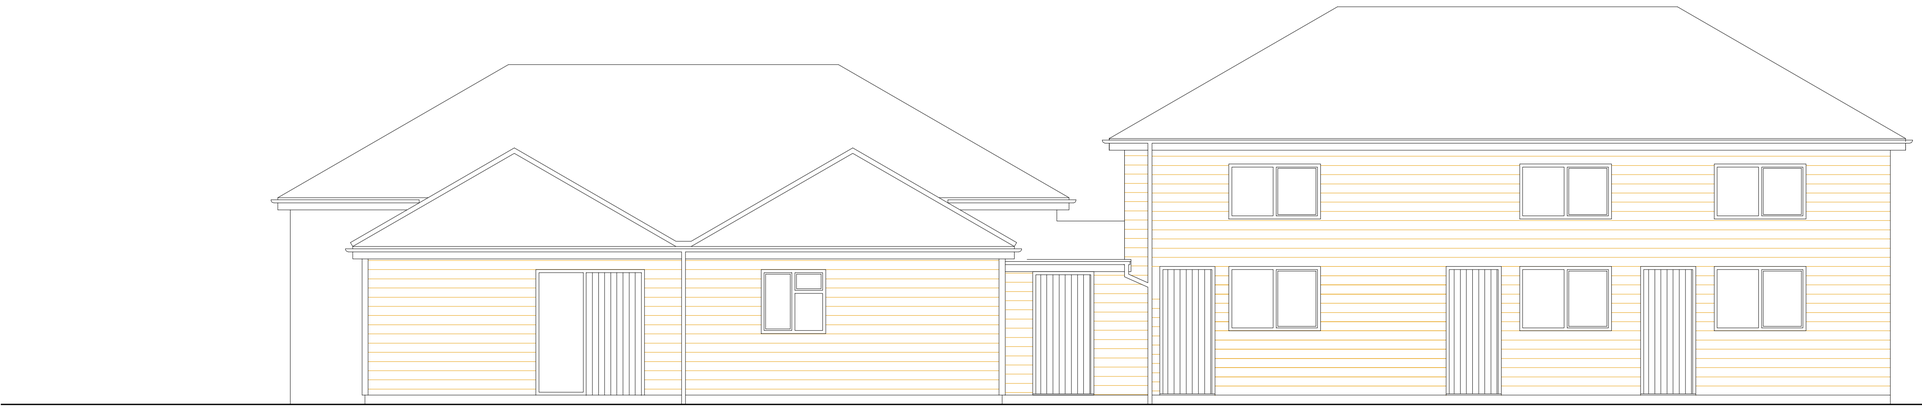

REAR ELEVATION

Halls 1845

NOTES
Any discrepancies found should be immediately communicated to the designer for further consideration. Any boundaries shown on the drawing are indicative only and should not be used to signify ownership.

DO NOT SCALE FROM THIS DRAWING.

@ COPYRIGHT HALL'S HOLDINGS LTD 2024

PROPOSED CHANGES
SHOWN WITHIN RED
CLOUD ON ELEVATION

Rev.	Comments	Drawn	Date

Agent

Halls Holdings Ltd
Halls Holdings House
Bowman Way
Battlefield
Shrewsbury
SY4 3DR
Tel: 01743 450700
Fax: 01743 443759
web: www.hallsgb.com

Project
PROPOSED CONVERSION TO HOLIDAY LETS

Site Address
TROTTING MARE PUBLIC HOUSE LL13 0LE

Client
MR.G.MILLINGTON

Contact
LYNDESEY FISHER
lyndsey.fisher@hallsgb.com

Title
ELEVATIONS AS PROPOSED

Drawn by
GEORGE NUTTER
georgen@hallsgb.com

Status
PLANNING

Scale	Date
1:50@A1	**06.07.2026**

Dwg. No.	Rev.
12679D - 03	

0m 2.5m