
PROPOSED SITE PLAN

Planning Application Drawing

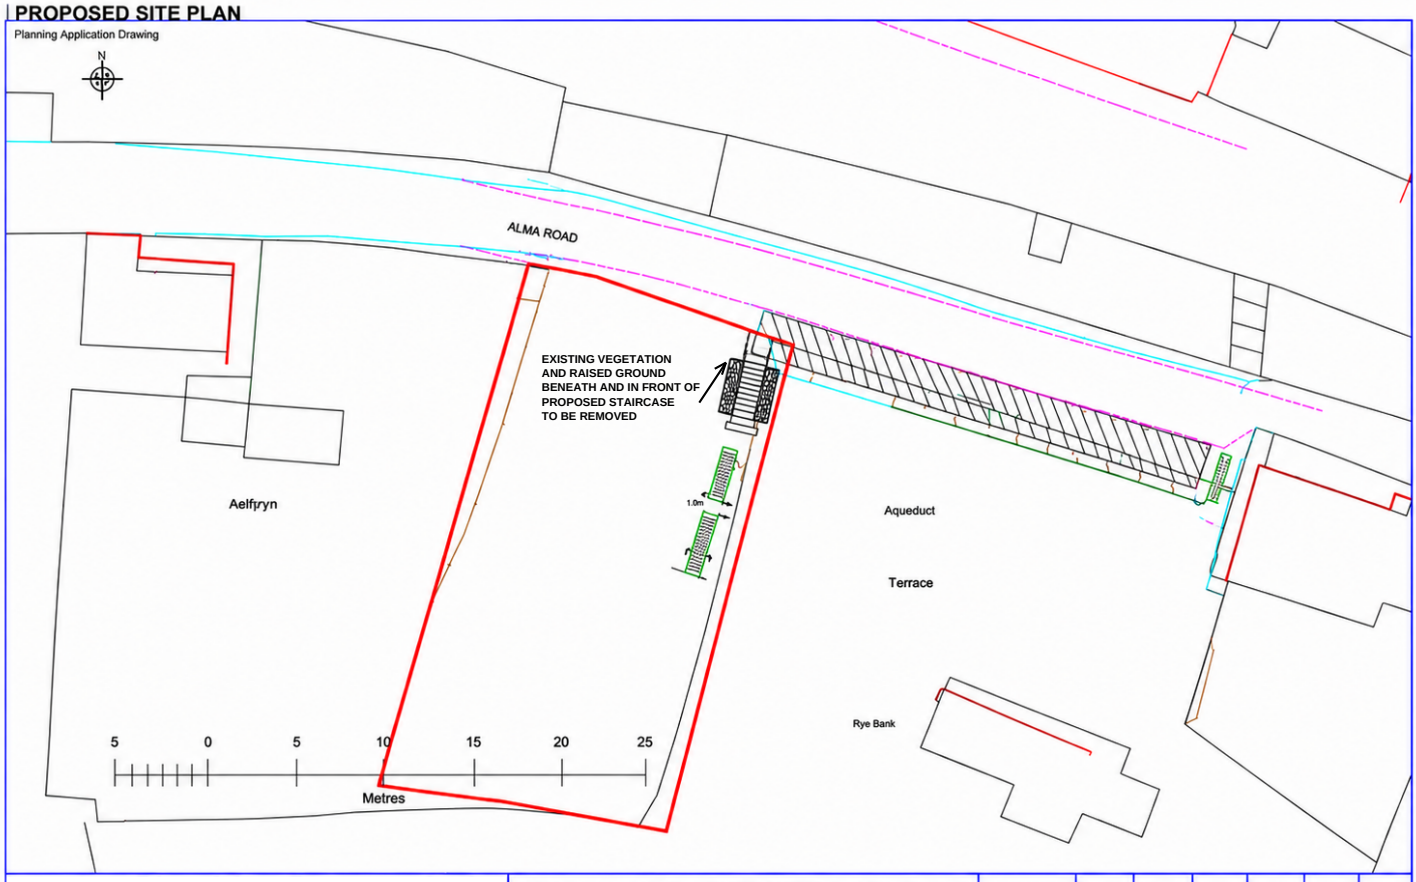

Location	Land Title no CYM782456. East of Ael y Bryn Alma Road Froncysyllte LL20 7RN		Client	Cntrct	Nace	Mdl	Sheet	Rev.
Description	CYM782456 with Site Survey (best fit)	Drg. No.:	P0916	5223	01	01	01	*
	Drawn in accordance to Scale. 160 (c) Crown Copyright & database rights 2026 100019560 (12 month licence)	Date:	18/03/2026		Scale:	1:200		@A3