
EXISTING SITE PLAN

Planning Application Drawing

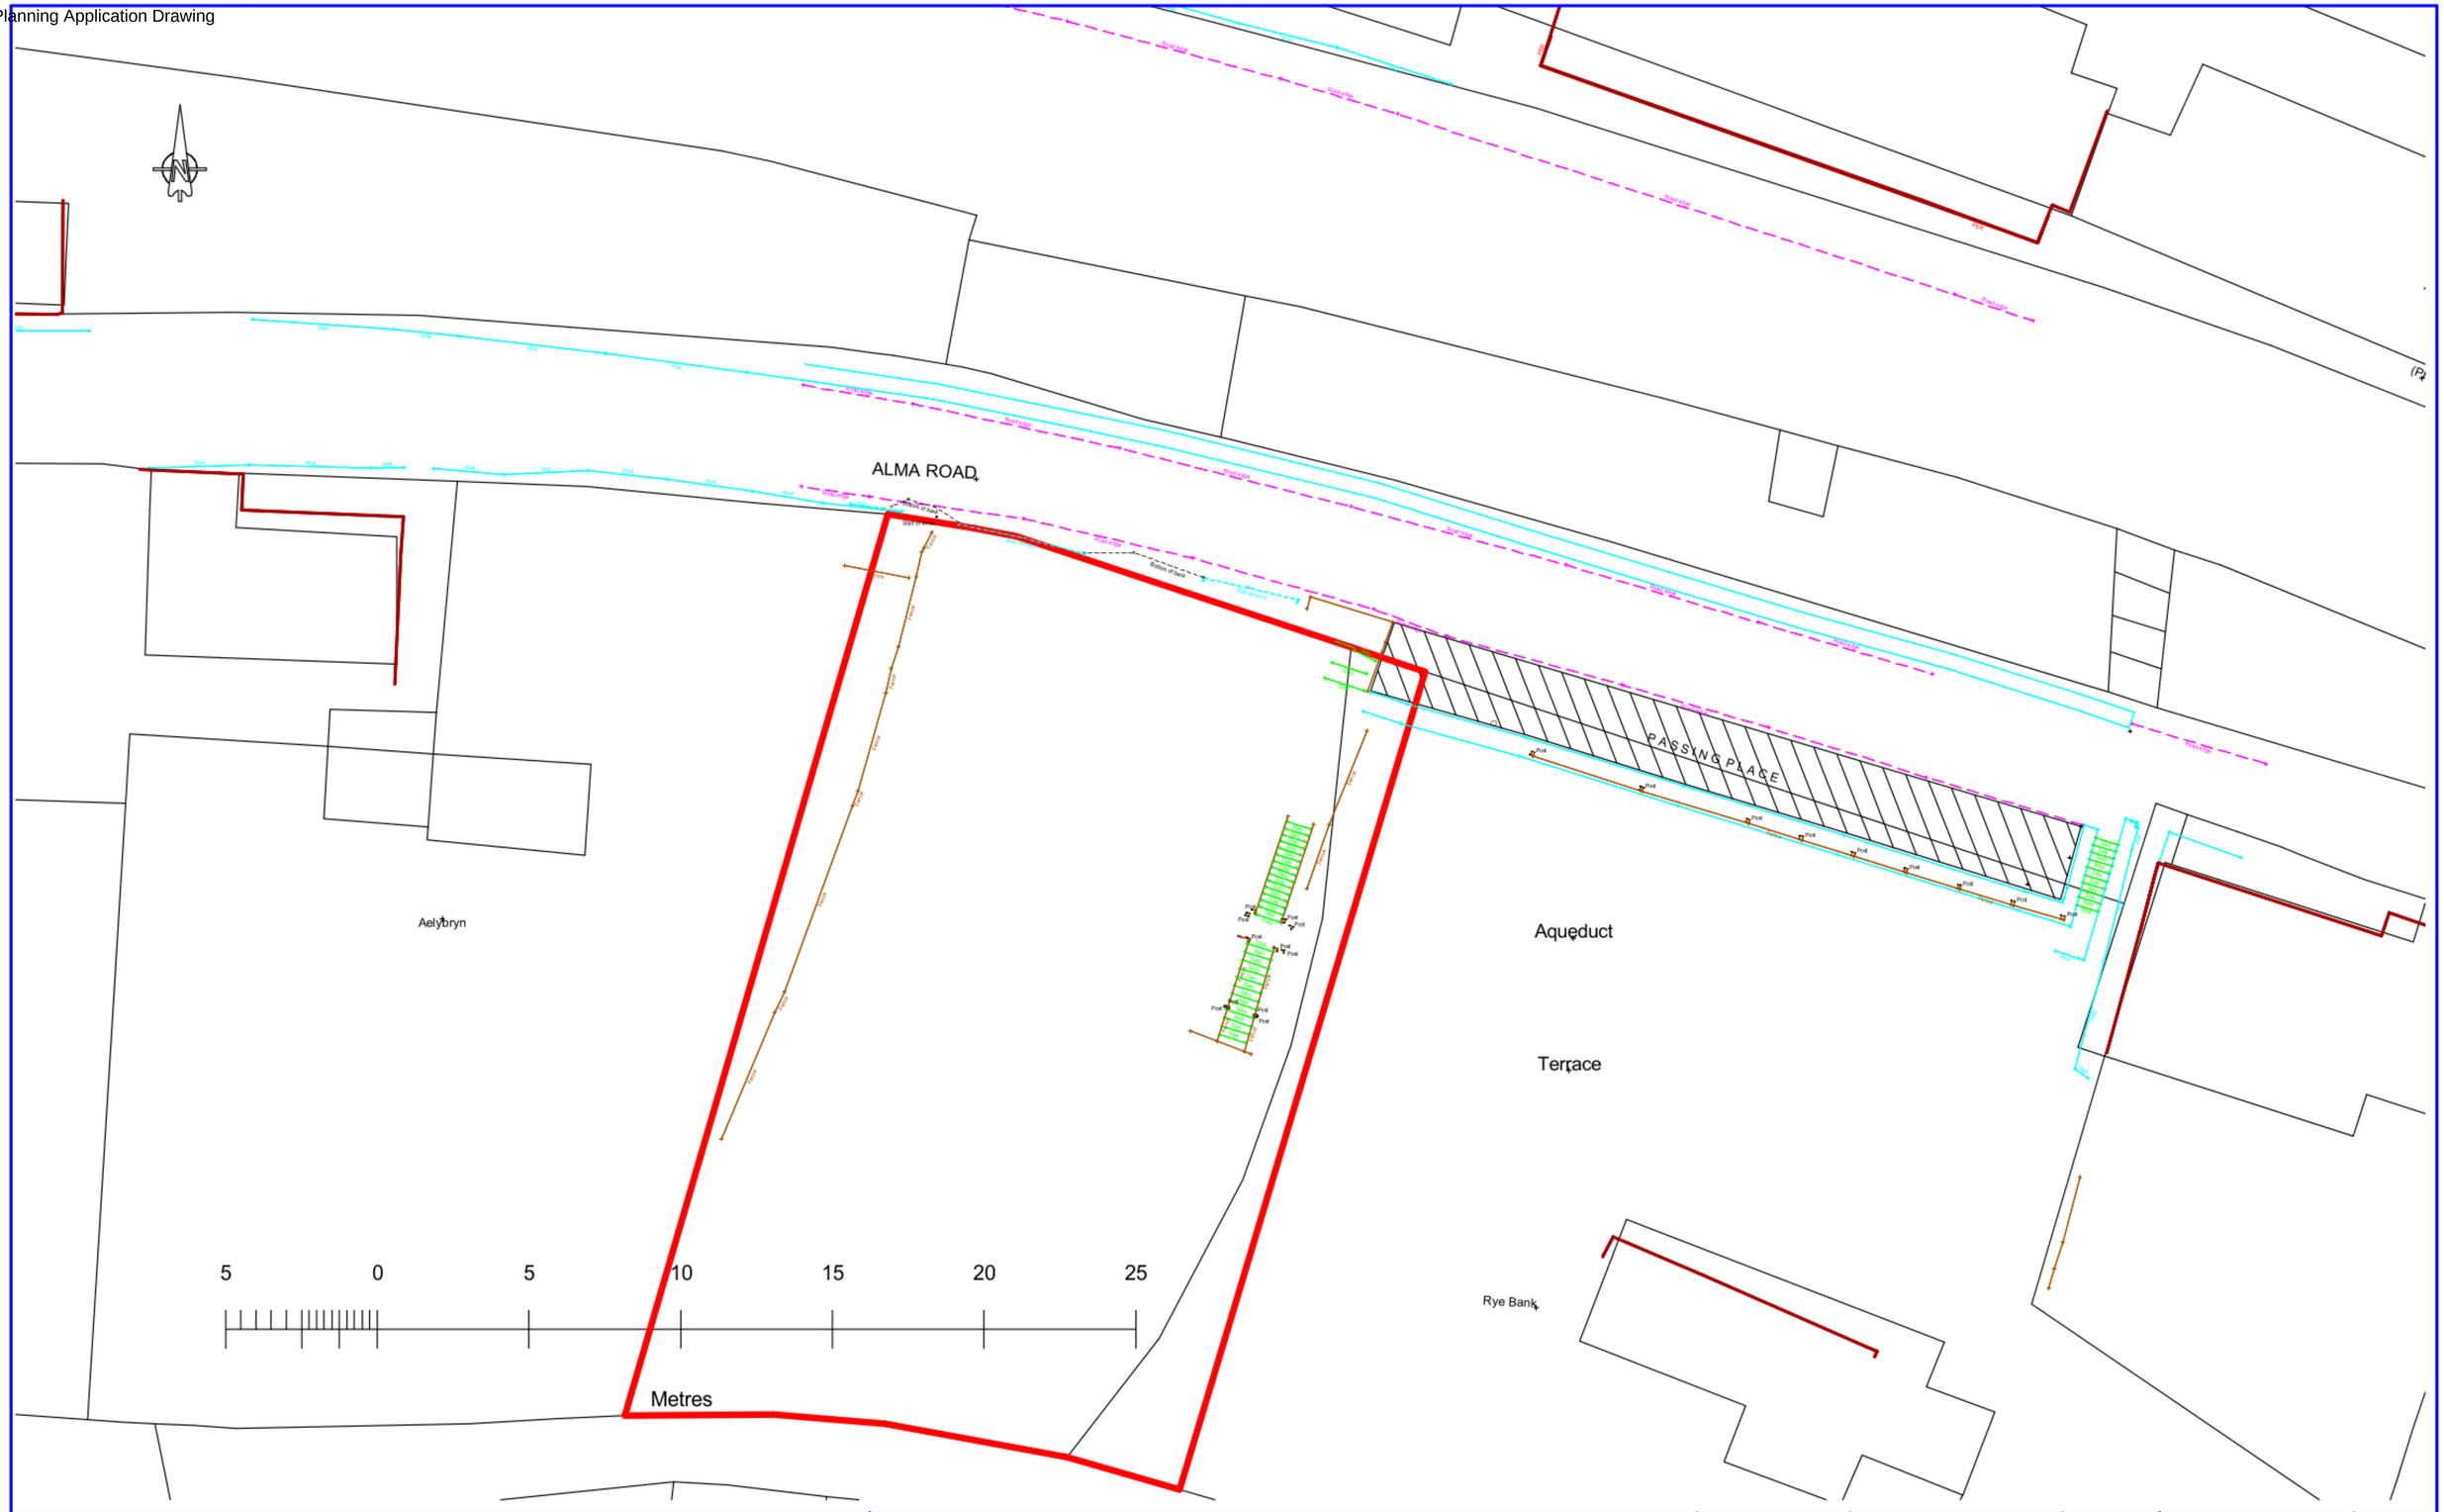

Cheshire Surveys Ltd.

Measuring the world around us

Unit 2, Barrowmore Enterprise Estate, Gt Barrow, Chester CH3 7JS

Email : info@cheshiresurveys.co.uk Tel: 01829 741859 / Mob: 077 7474 1397

Web: Cheshiresurveys.co.uk, Find Us on: Facebook Twitter & Linkedin

Location: Land Title no CYM782456. East of Ael y Bryn Alma Road Froncysyllte LL20 7RN

Description: CYM782456 with Site Survey (best fit)

Drawing Contains OS data. 169 Crown Copyright & database rights 2026 100019980 (12 month licence)

	Client	Cntrct	N4ce	Mdl	Sheet	Rev.
Drg. No.:	P0916	5223	01	01	01	*
Date:	18/03/2026		Scale: 1:200		@A3	