


N

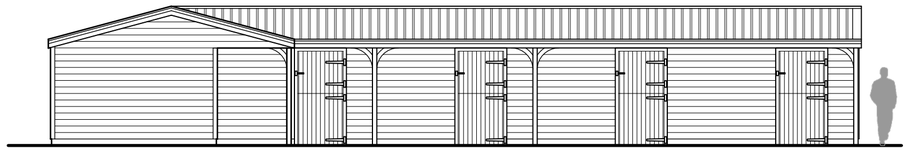


Front Elevation 1:100

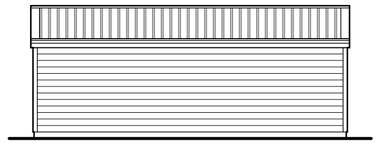


Side-01 Elevation 1:100

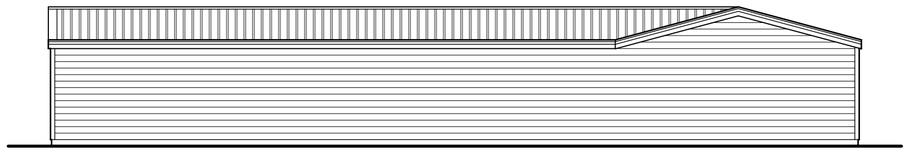

Rear Elevation 1:100

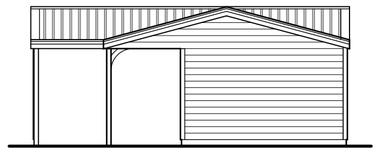

Side-02 Elevation 1:100

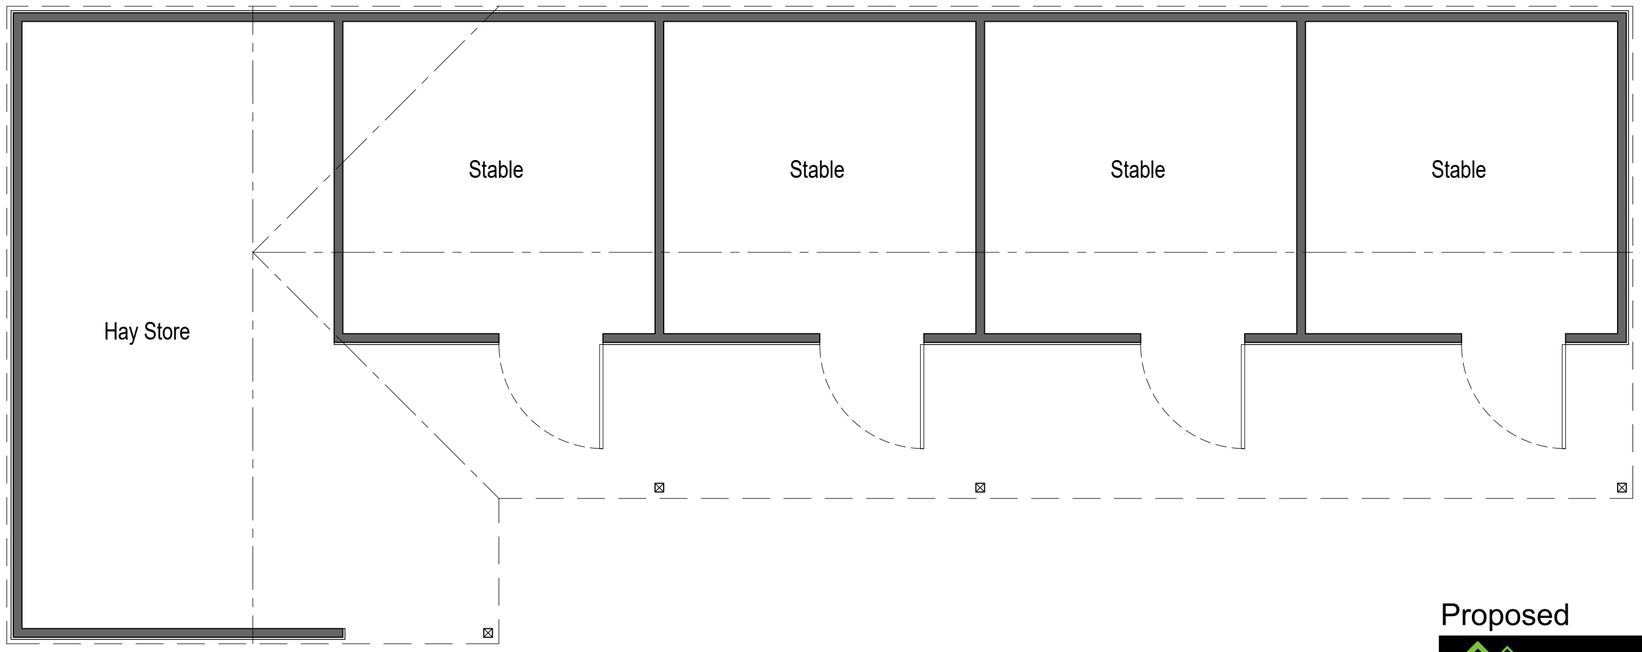

Floor Plan 1:50

Proposed

HDS ARCHITECTURAL SERVICES
HDS Architectural Services, The Foundry,
15 Yorke Street, Wrexham
LL13 8LW
Tel (01978) 345250
www.hdsarchitectural.co.uk

Project;	Dwg No;	Date;
Land at Llewellyn Road, Coepth, Wrexham.	LR/PD/02	03.09.26

Title;	Scale (A2);	Revision;
02-Proposed Floor Plan & Elevations		