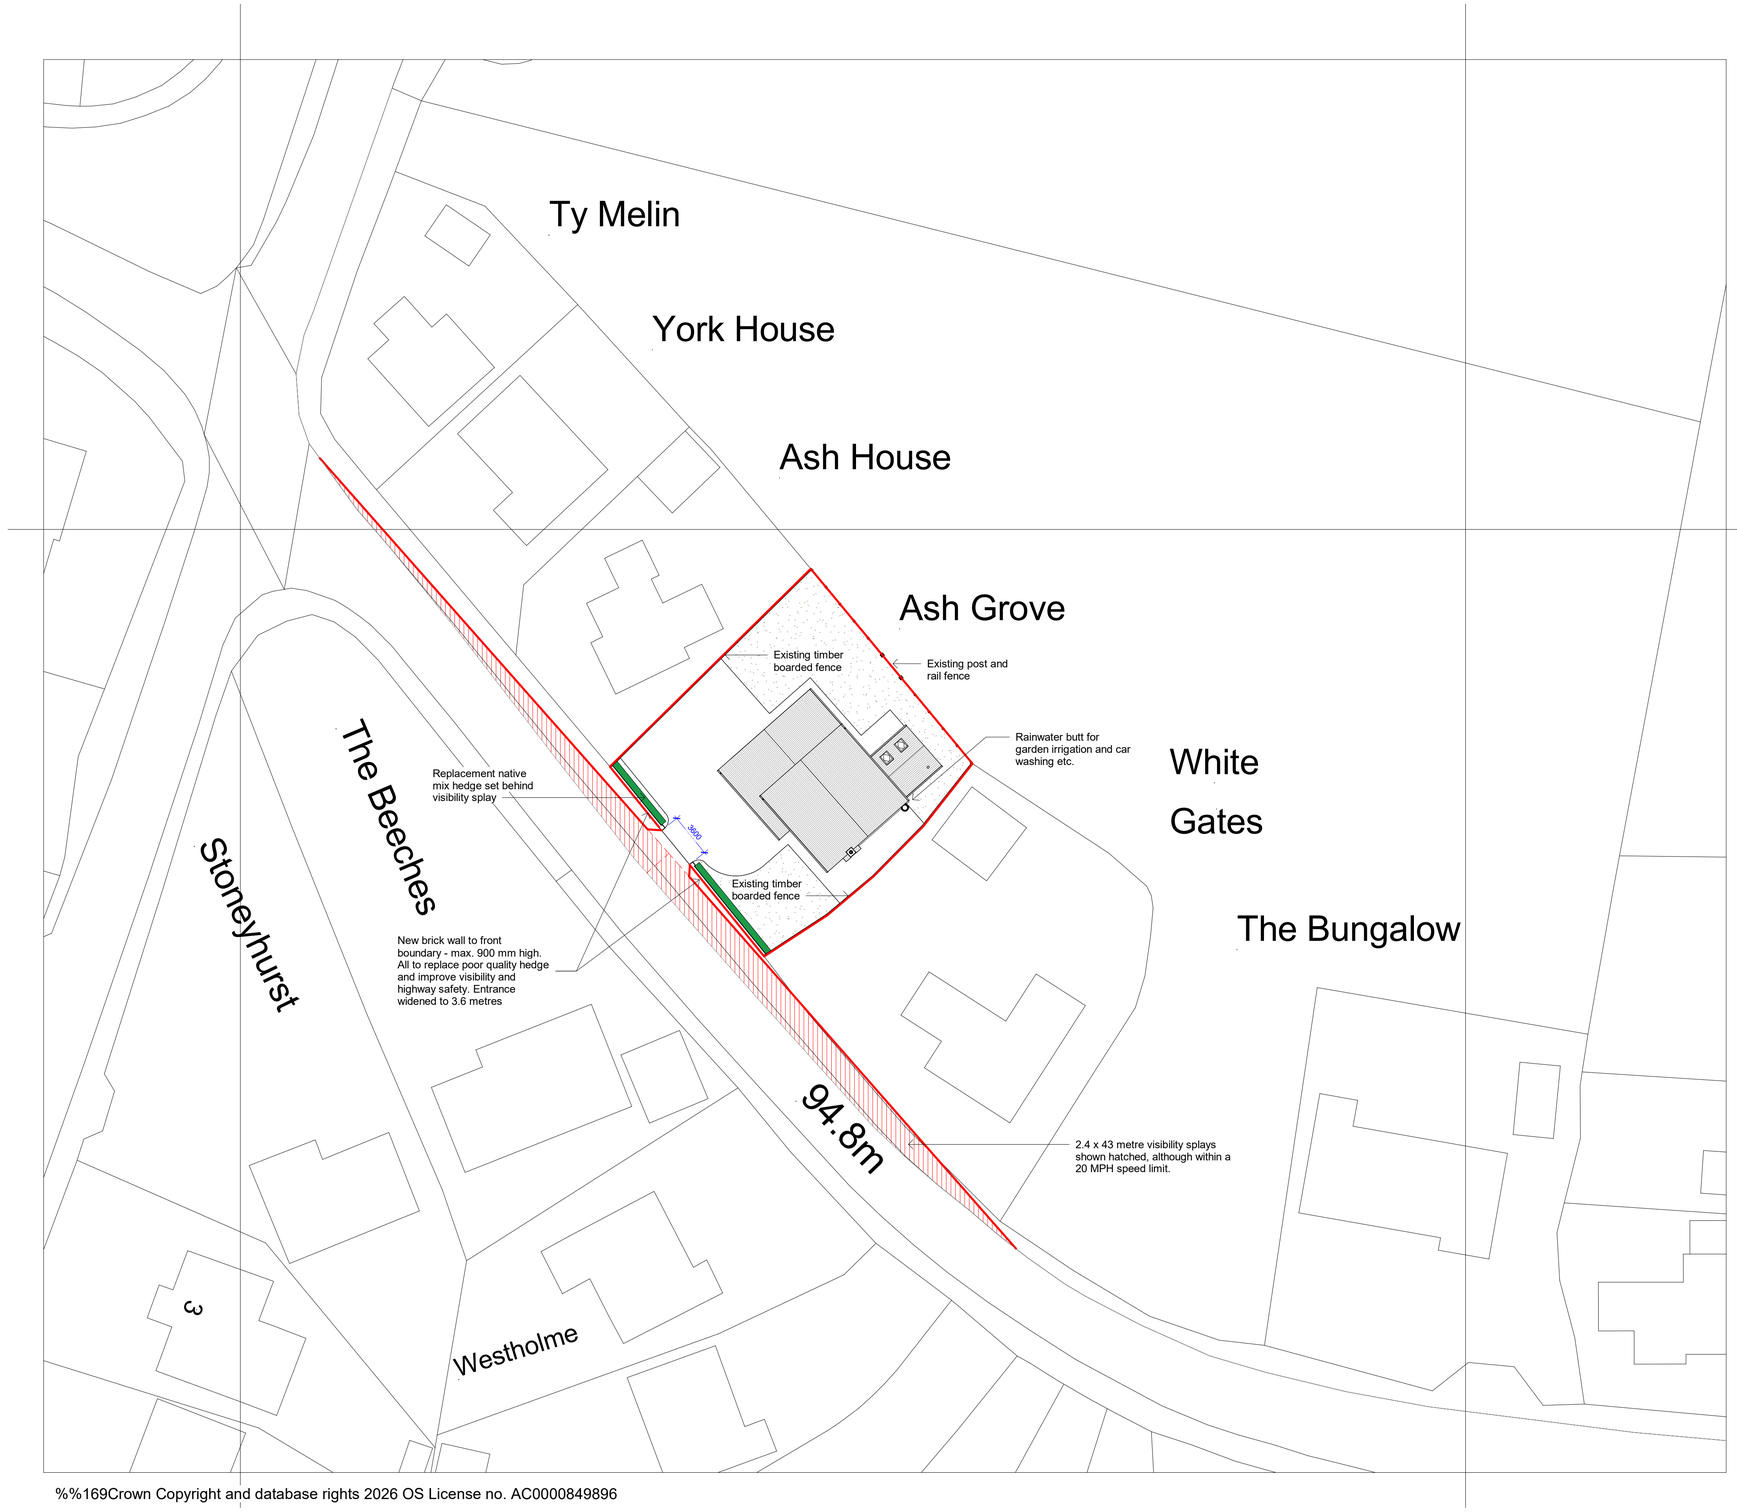


%%169Crown Copyright and database rights 2026 OS License no. AC0000849896

Proposed Site Plan
1 : 250

0m 5m 10m 15m 20m 25m

Rev	Revision Description	Drawn	Check	Date
B	Environmental enhancements added	JB	ks	02/09/26
A	Revisions following clieth comments	JB	ks	22/06/26

Southern Office:
St Mary's Court
The Broadway
Amersham
Buckinghamshire HP7 0UT

Greenspace Architects Ltd
The Old Town Hall
The Square, Ellesmere
Shropshire SY12 0EP
Tel 44(0)1691 623889

e-mail:
greenspace@greenspacearchitects.co.uk
web: www.greenspacearchitects.co.uk

Project
Extension to Ash Grove, Bronington, Nr. Whitchurch SY13 3HN

Title
Proposed Site Plan

Scale @ A1	Scale @ A3	Drawn By	Checked By	Date
1 : 250	1:500	JU	JB	01/06/26

Drawing Number	Job No.	Sheet No.	Rev.
	26-06	A101	B

X:\Greenspace Jobs 2026\26-06 Ash Grove, Bronington, Nr. Whitchurch. SY13 3HN\2.0 Architectural drawings\2.2 Models\Central\26-06 Proposed Mode V2l.rvt