

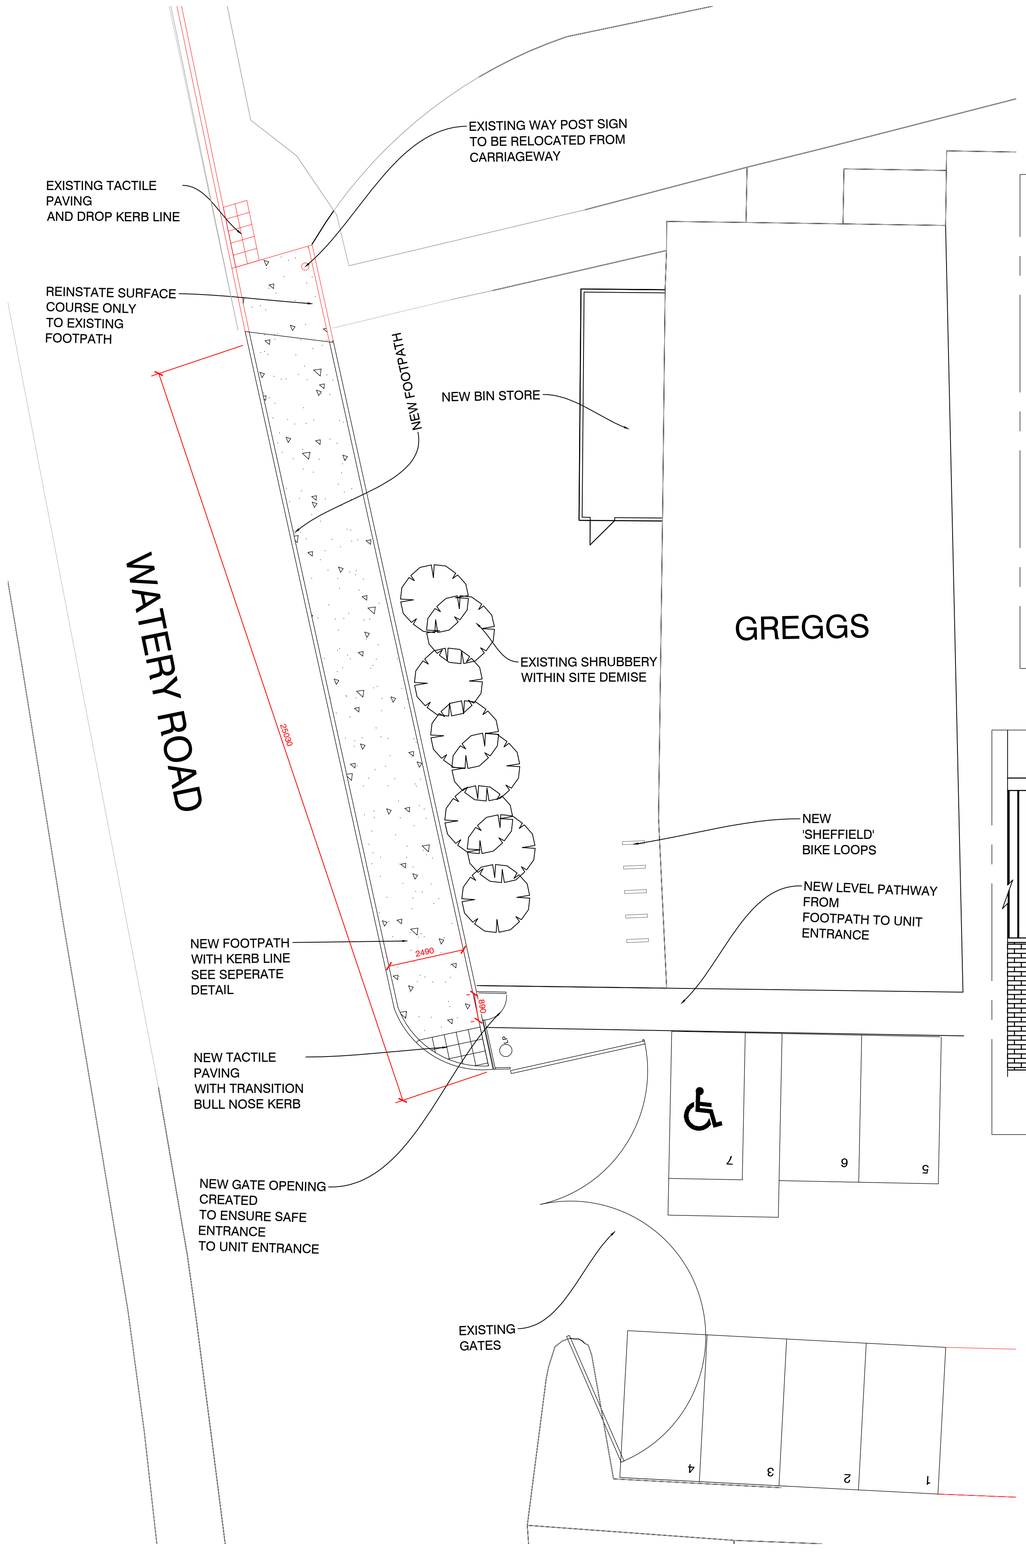


PROPOSED SITE LAYOUT (1:100)

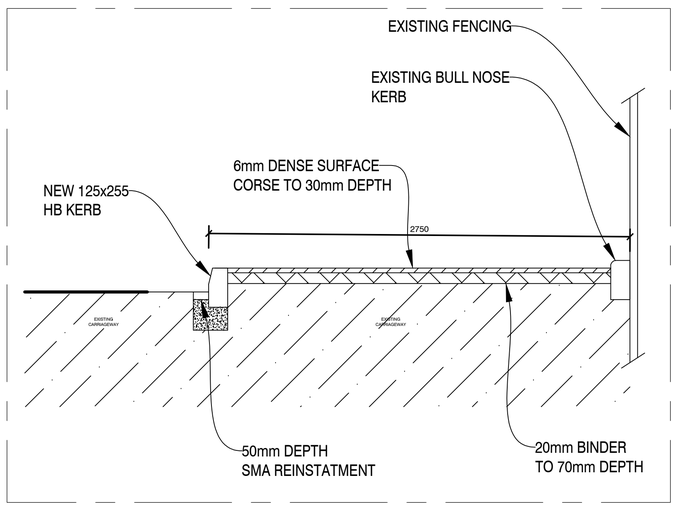

NEW PAVEMENT DETAIL (1:20)

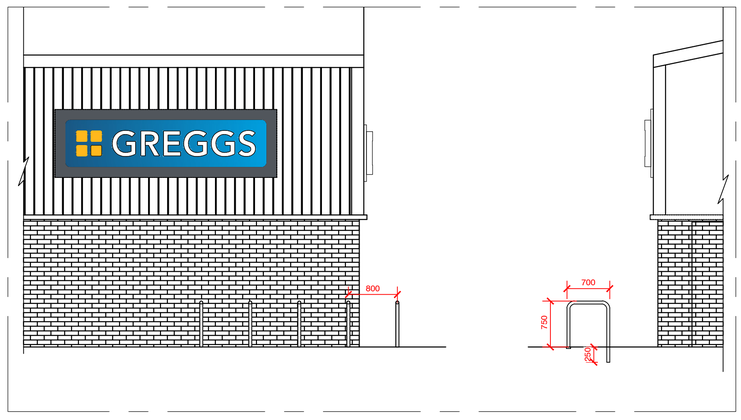


BIKE RACK ELEVATION (1:50)

UNIT 1A WREXHAM MIDPOINT
DOLYDD ROAD
WREXHAM
WALES
LL13 7TF

0 500 1000 1500 2000 2500mm
SCALE 1:50

0 1000 2000 3000 4000 5000mm
SCALE 1:100

S7000/COU/01B

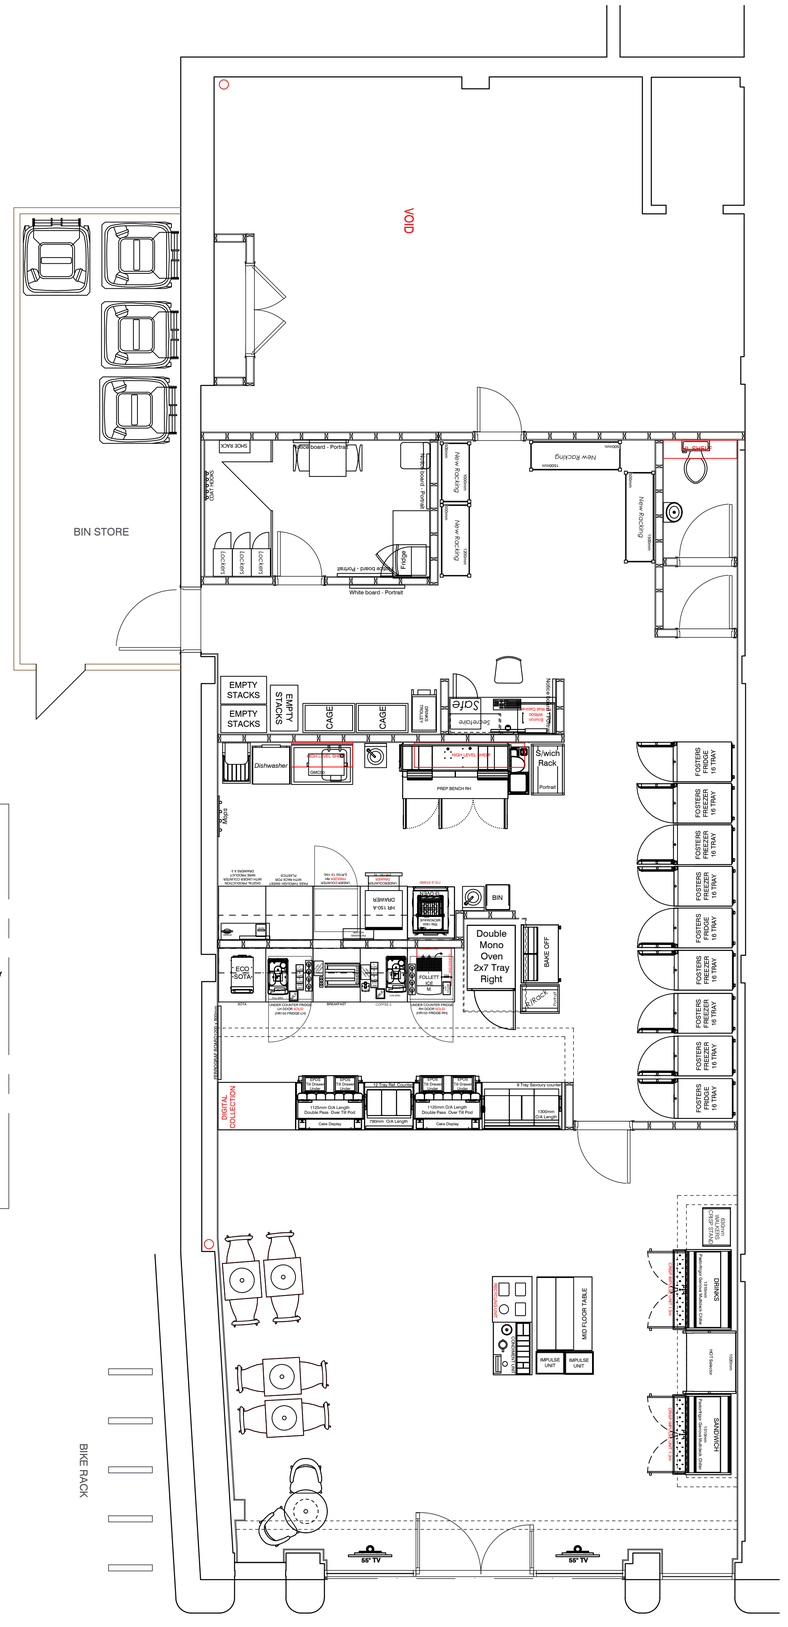

PROPOSED GROUND FLOOR PLAN (1:50)