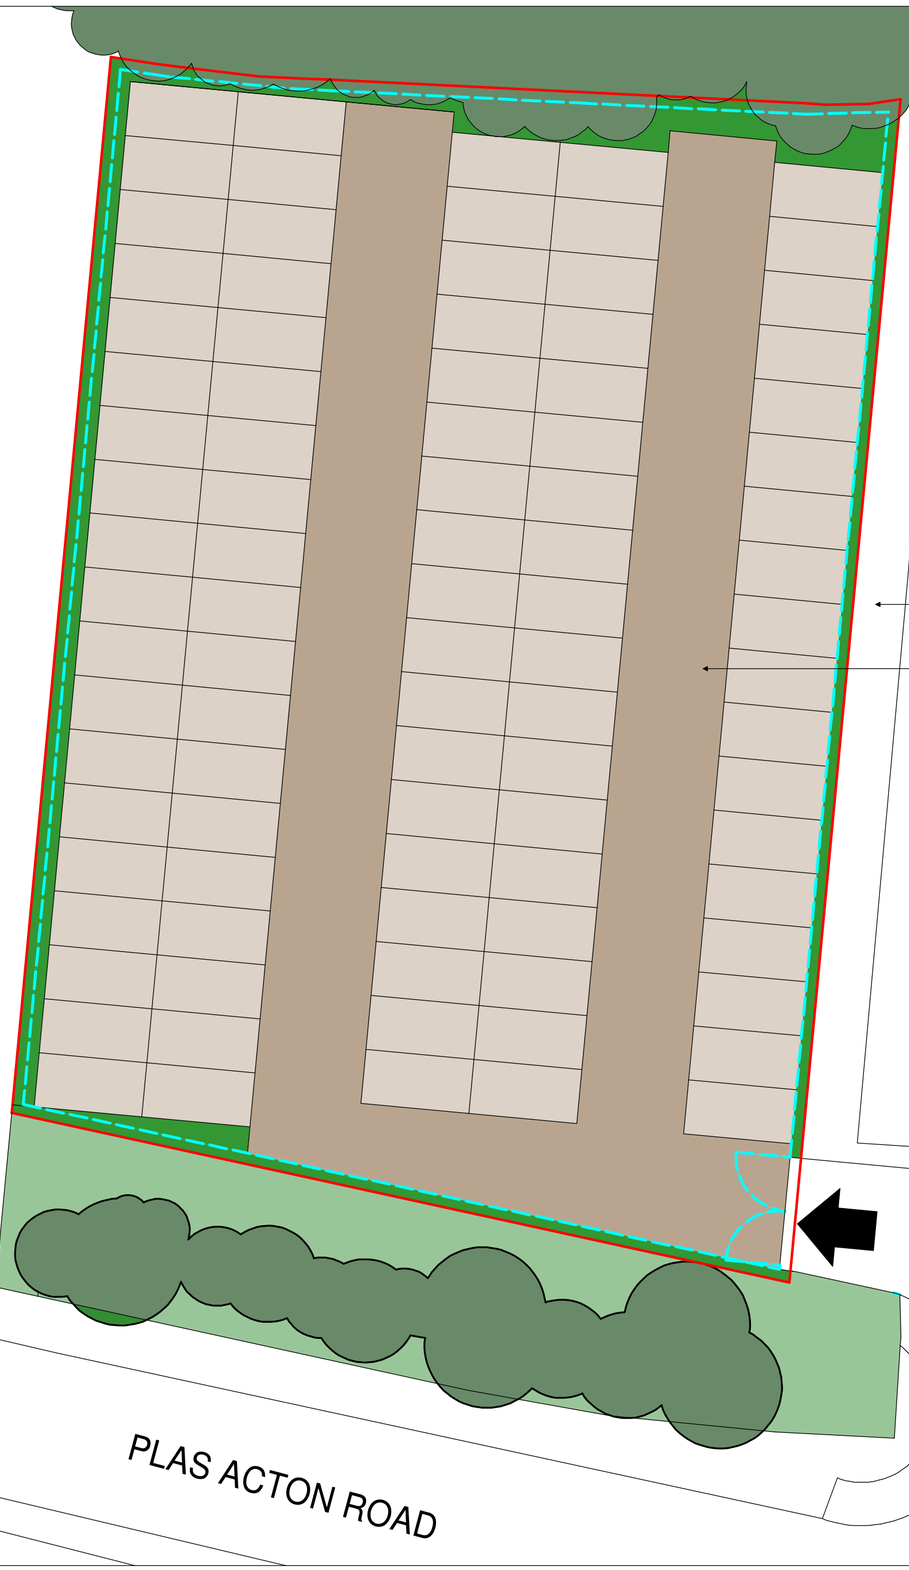


N

GREEN BUFFER TO PERIMETER

EXISTING TREES AND WOODLAND AREAS

EXISTING GRASS VERGE

2M HIGH PALADIN FENCING COATED GREEN WITH 5M WIDE LOCKABLE ENTRANCE GATES

CARS STORGE PARKING CIRCA 92 CARS

ACCESS FOR PARKING

EXTG FACILITY PROTECED BY 24 HR SECURITY SURVELIANCE NEW NIGHT CAMERA TO BE INSTALLED WITH COVER LIMITING SURVEILANCE TO COMPOUND TO PROTECT PRIVACY OF EXTG ADJACENT CEMETERY

ALL CAR PARK SURFACECOMPOUND LIMESTONE GRAVEL WELL COMPACTEDED POROUS SURFACE

NO RIGHTS OF WAY CROSS THE SITE

0M 5M 10M 15M 20M

SCALE BAR 1 : 200

REVISIONS

CLIENT
STONEACRE MOTOR GROUP

DRAWING TITLE
PROPOSED SITE PLAN

PROJECT:
PROPOSED CAR STOARAGE PARKING
PLAS ACTON ROAD
PANDY
BRADLEY
WREXHAM LL1 2UB

DRAWING No
026/ 0126 / SP

DRAWING DATE
AUGUST 2026

DRAWN BY
IKB

SCALE
1:200 @ A2

BARRATON
DESIGN STUDIO

BARRATON DESIGN STUDIO
PATHWAYS
WHIPHILL TOP LANE
BRANTON
DONCASTER
SOUTH YORKSHIRE
DN3 3PQ

TEL: 01302 : 370211
Mobile 07710 737375
EMAIL: ian@barratondesign.com