




Site section BB-01 1:250

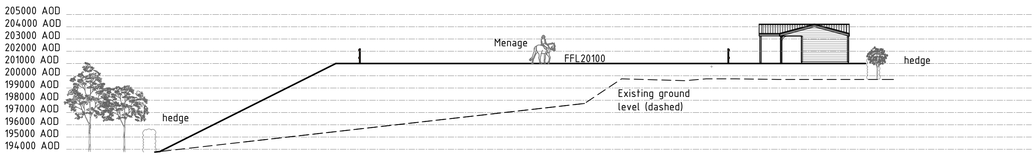

Site section AA-01 1:250

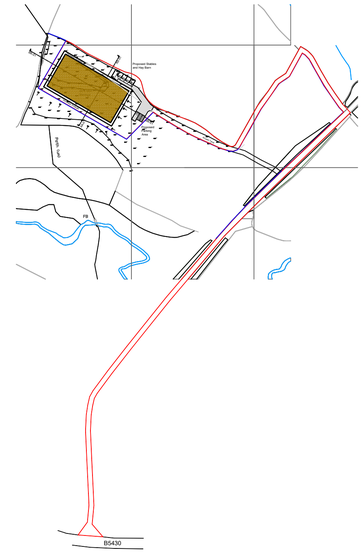

Location Plan - 1:2500

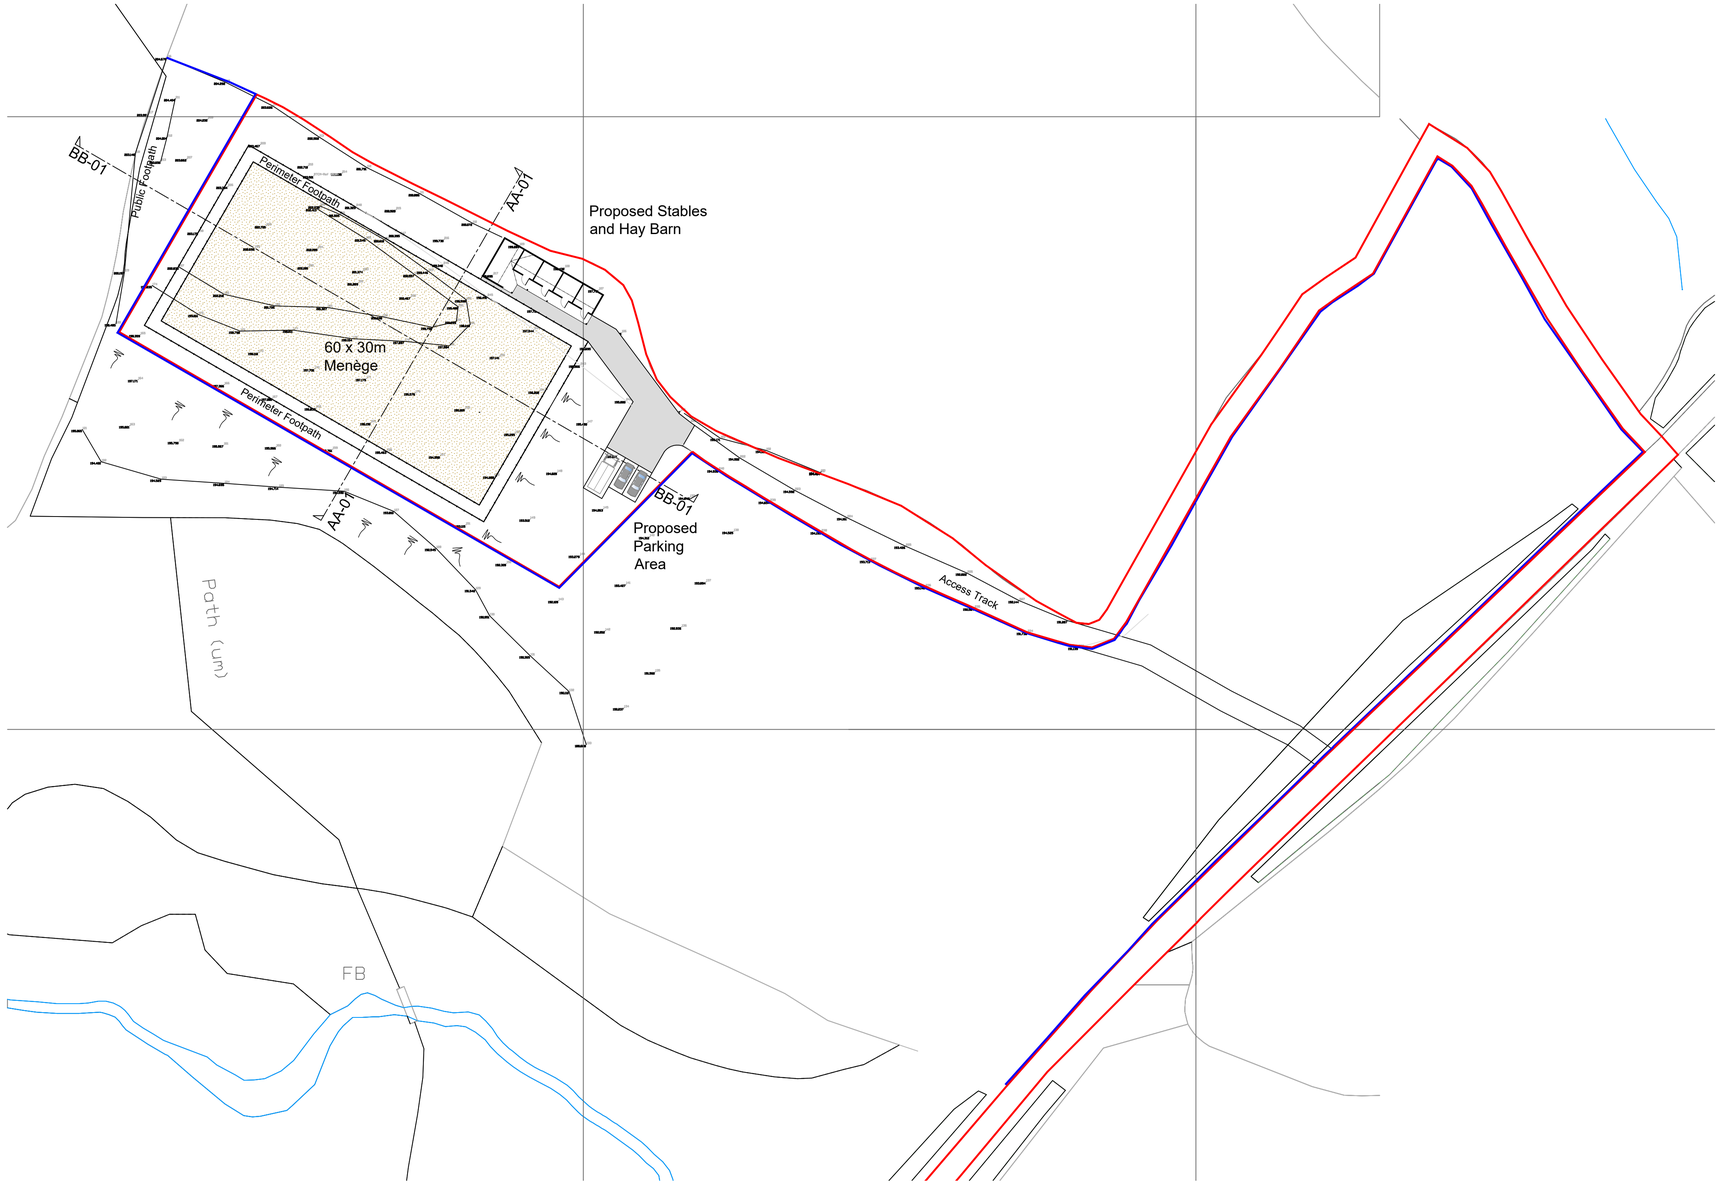

Site plan 1:500

Legend

Site boundary

Other land in ownership

HDS ARCHITECTURAL SERVICES
HDS Architectural Services, The Foundry,
15 Yorke Street, Wrexham
LL13 8LW
Tel (01978) 345250
www.hdsarchitectural.co.uk

Project; Land at Llewellyn Road, Coepth, Wrexham.	
Title; Site plan, Sections AA-01 & BB-01 as Proposed	**Scale (A1);** 1:250 & 1:500
Dwg No; LR/PD/02	**Date;** 04.09.2026
Revision; ...	