

111 ERDDIG ROAD.

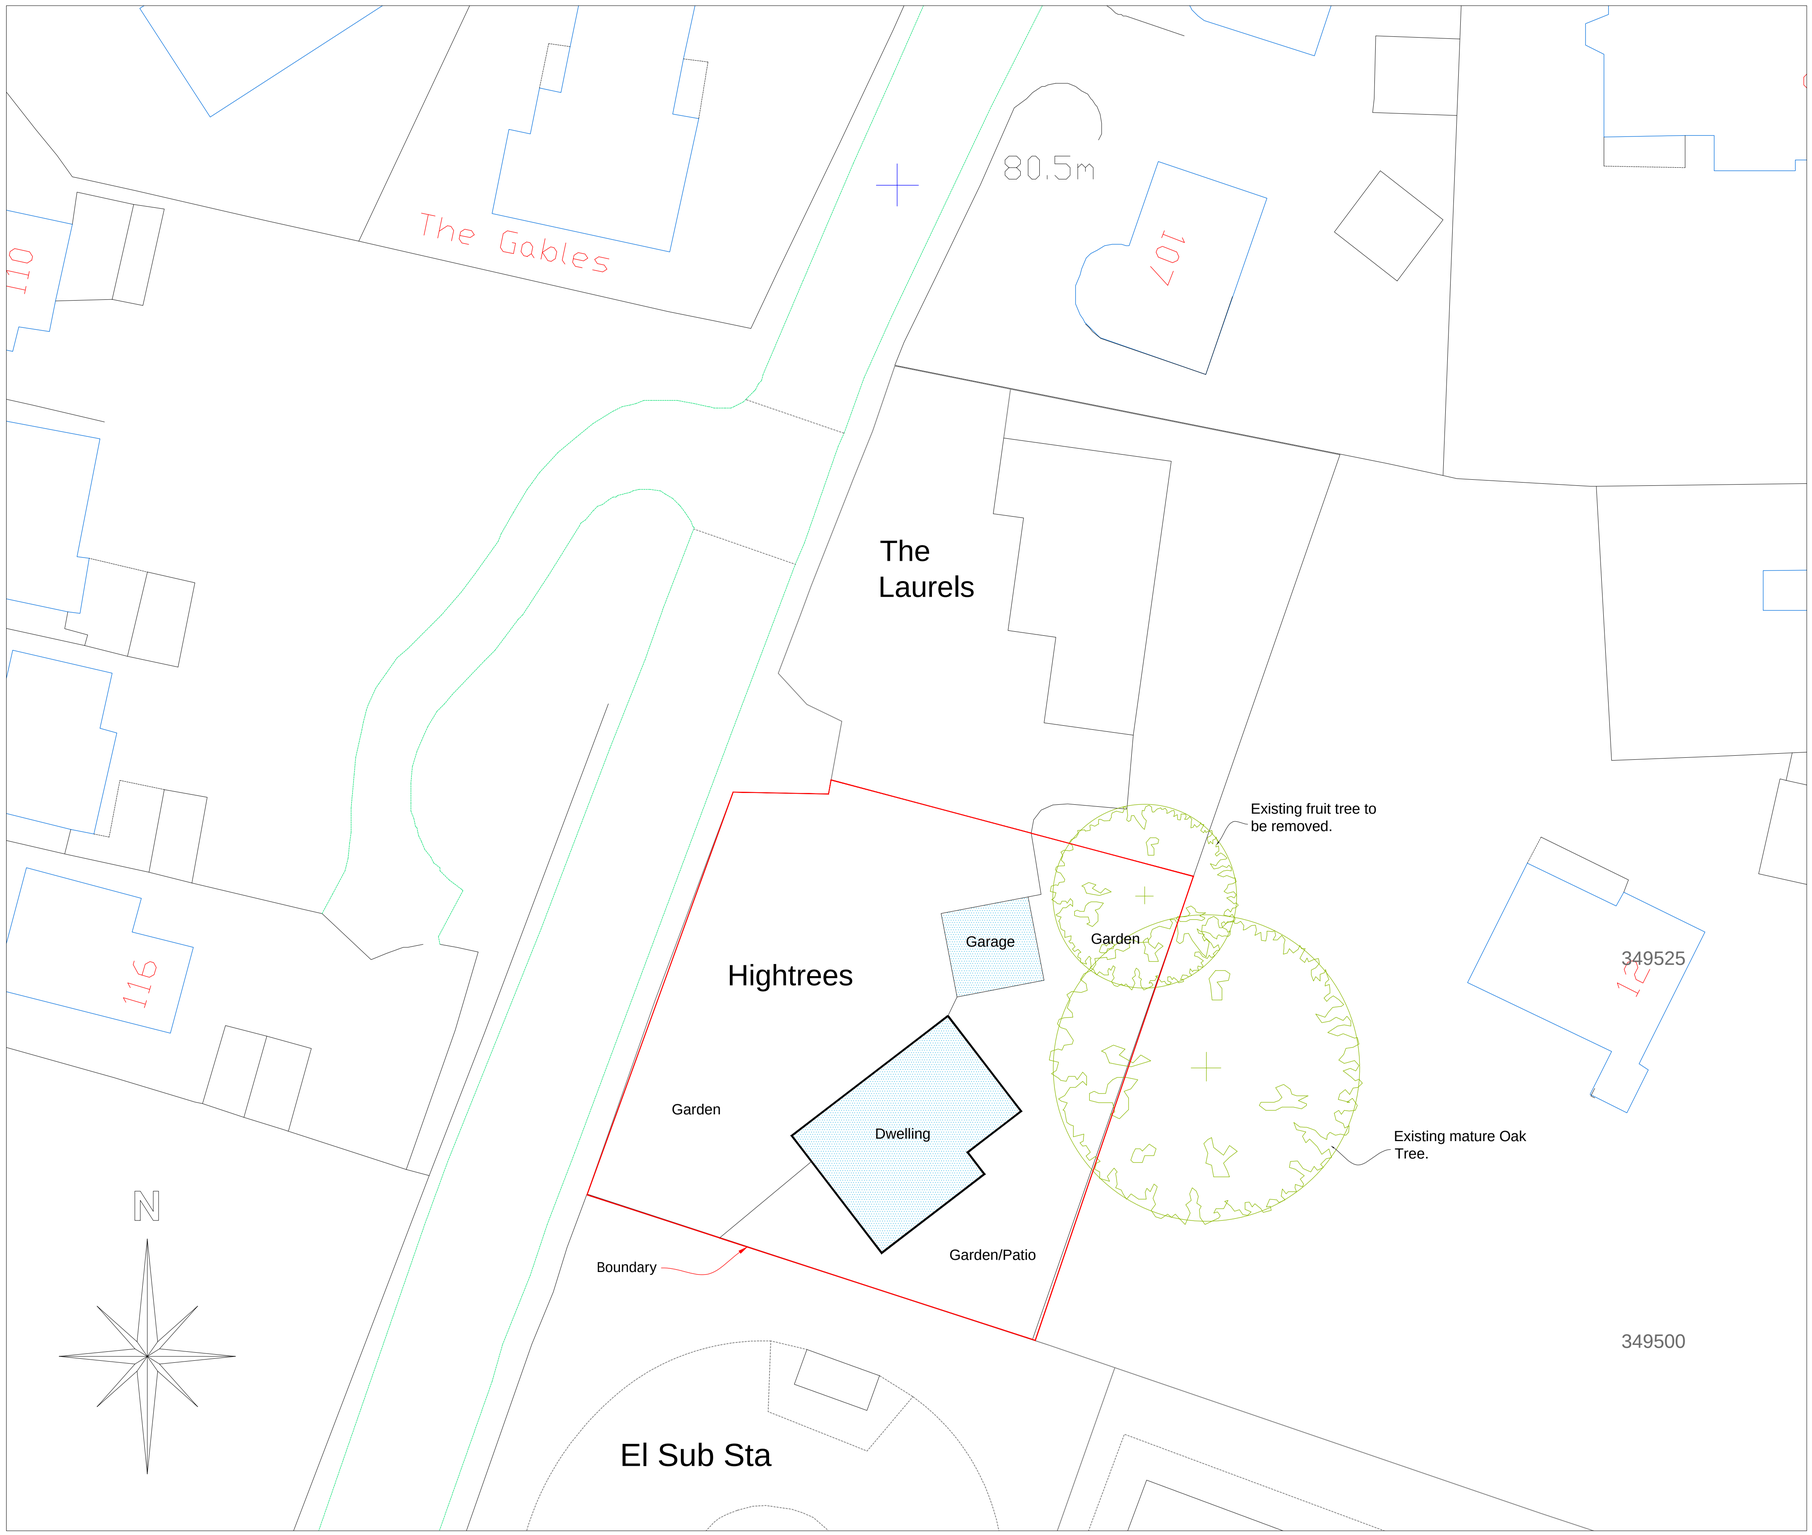

Existing Site Plan
Scale 1:200

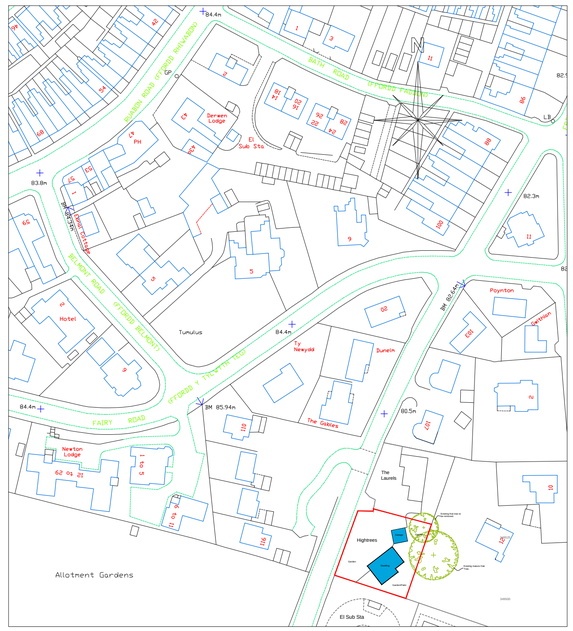

Location Plan
Scale 1:1250

CULLIS
ARCHITECTURAL DESIGN
25 Sunningdale Close
Wrexham
LL13 9QU
M 07791 480768
E cullisad@gmail.com

partner LABC

Client:	Mr & Mrs Jones.
Drawing Title:	Existing Site & Location.
Job Title:	Garage Extension to Hightrees, 111 Erddig Road, Wrexham.
Date:	Mar 2026
Scale:	1:200 and 1:1250 at A1
Rev:	
Drg No:	PD/01