

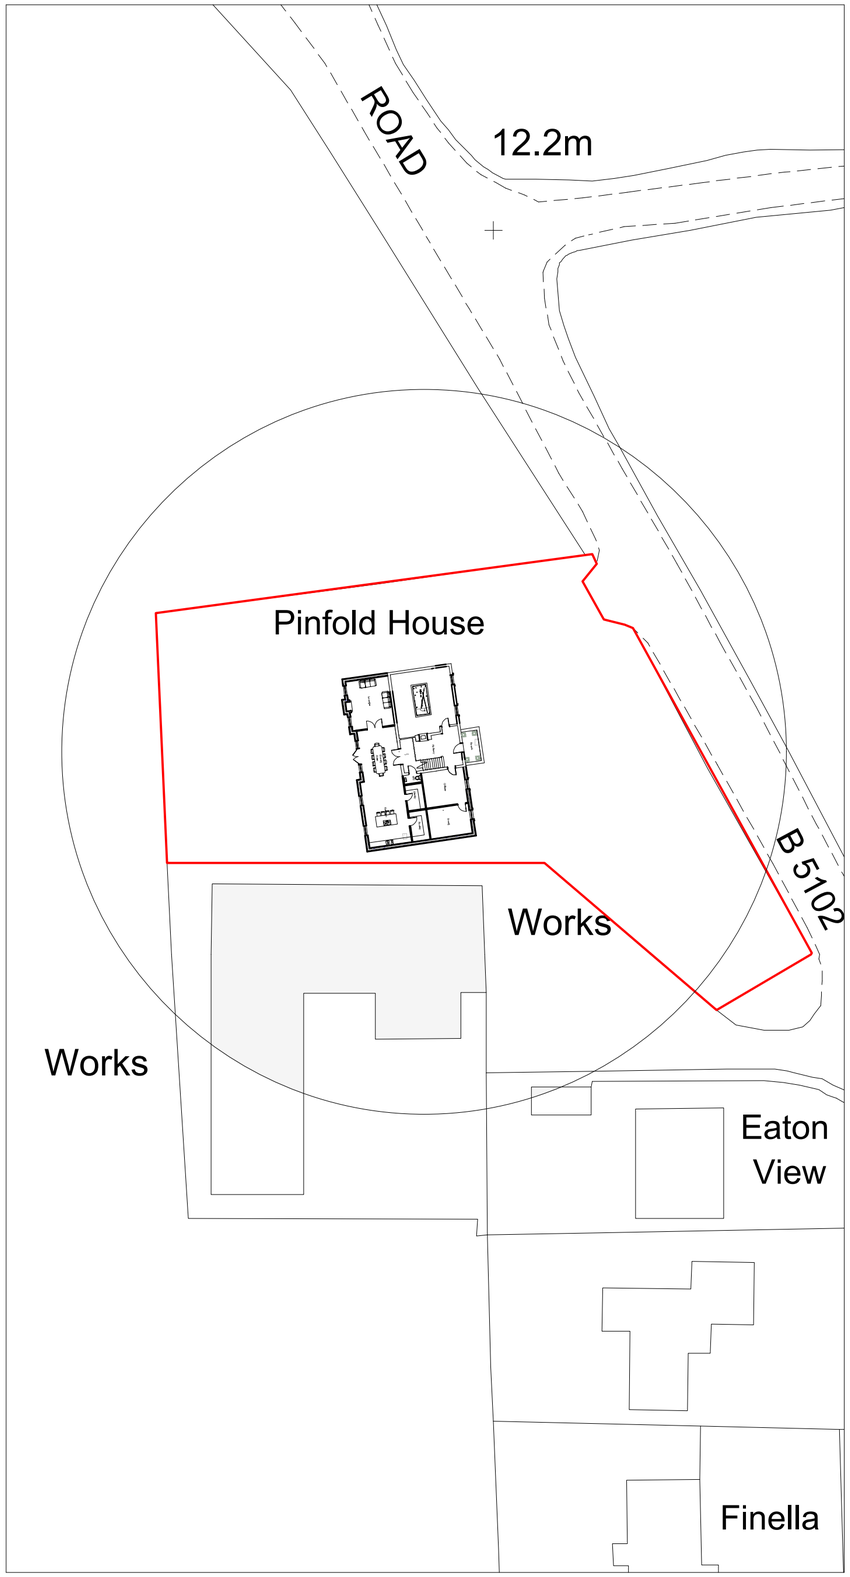


Site Plan 1:500

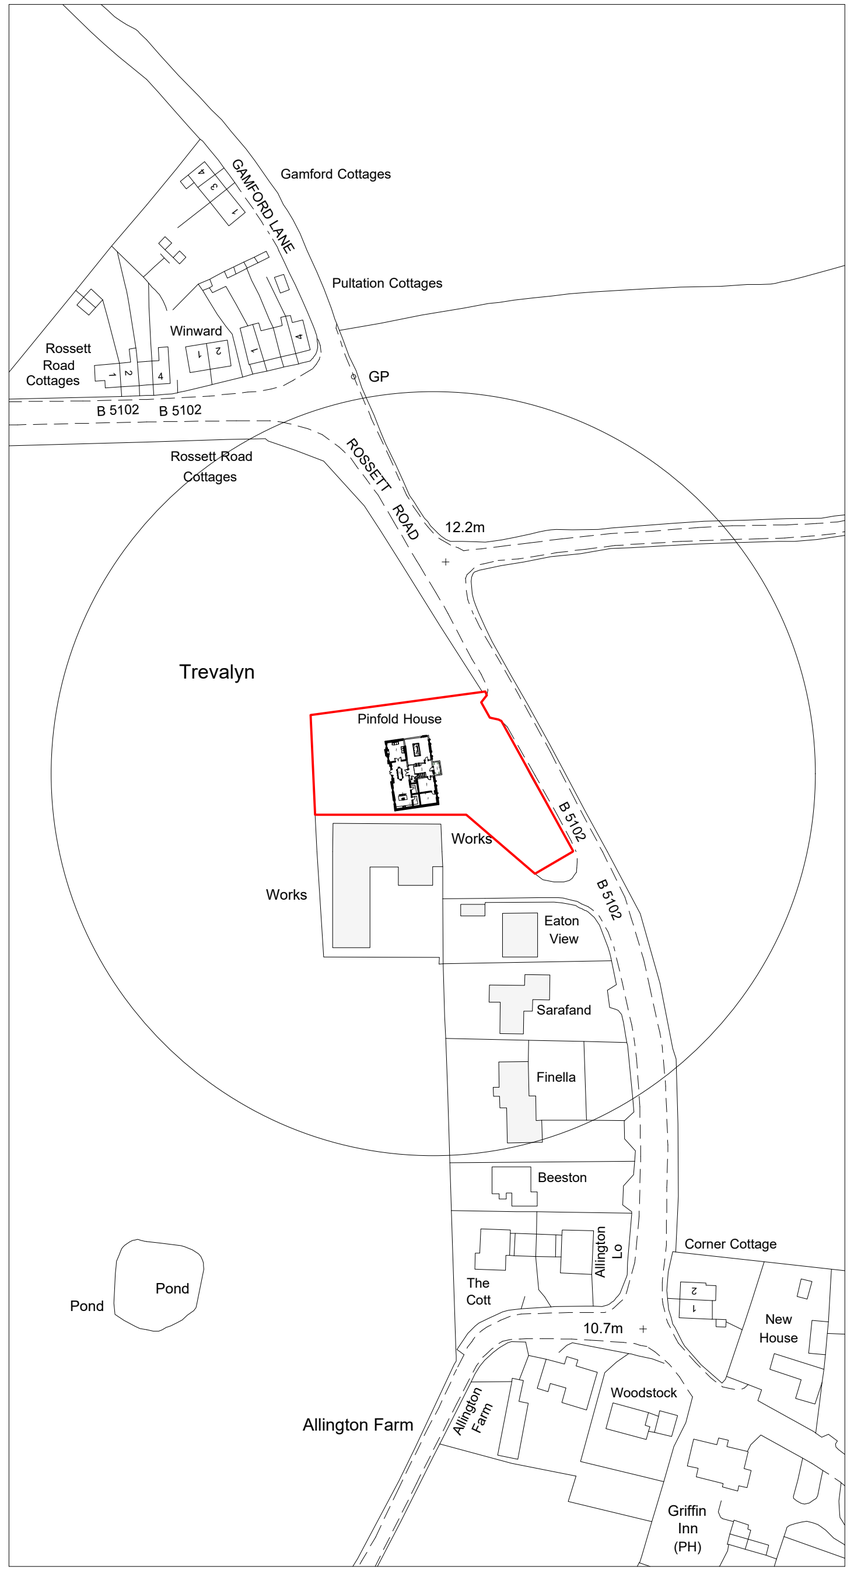

Location Plan 1:1250

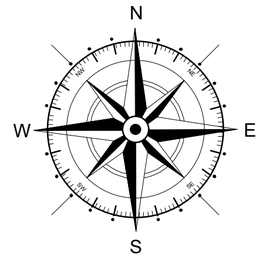

Key

- Surrounding Buildings
- Application Site
- Land owned by applicant

Rev	Date	Detail	Initial

Project:
Proposed alterations at Pinfold House, Trevalyn, Rossett Road, Wrexham, LL12 0DQ

Title:	Scale: (A2)
Existing: Site & Location Plan	1:500 & 1:1250
Drawn By: L. Fowles	Date: Sept 2026
Drawing No: C168/015	Sheet: 1 of 1

blueprint
architectural services
partner LABC
Office 3K4,
Redwither Business Tower,
Wrexham. LL13 9XT
Tel: 01978 356500
www.blueprintarchitectural.com
© copyright all rights reserved