

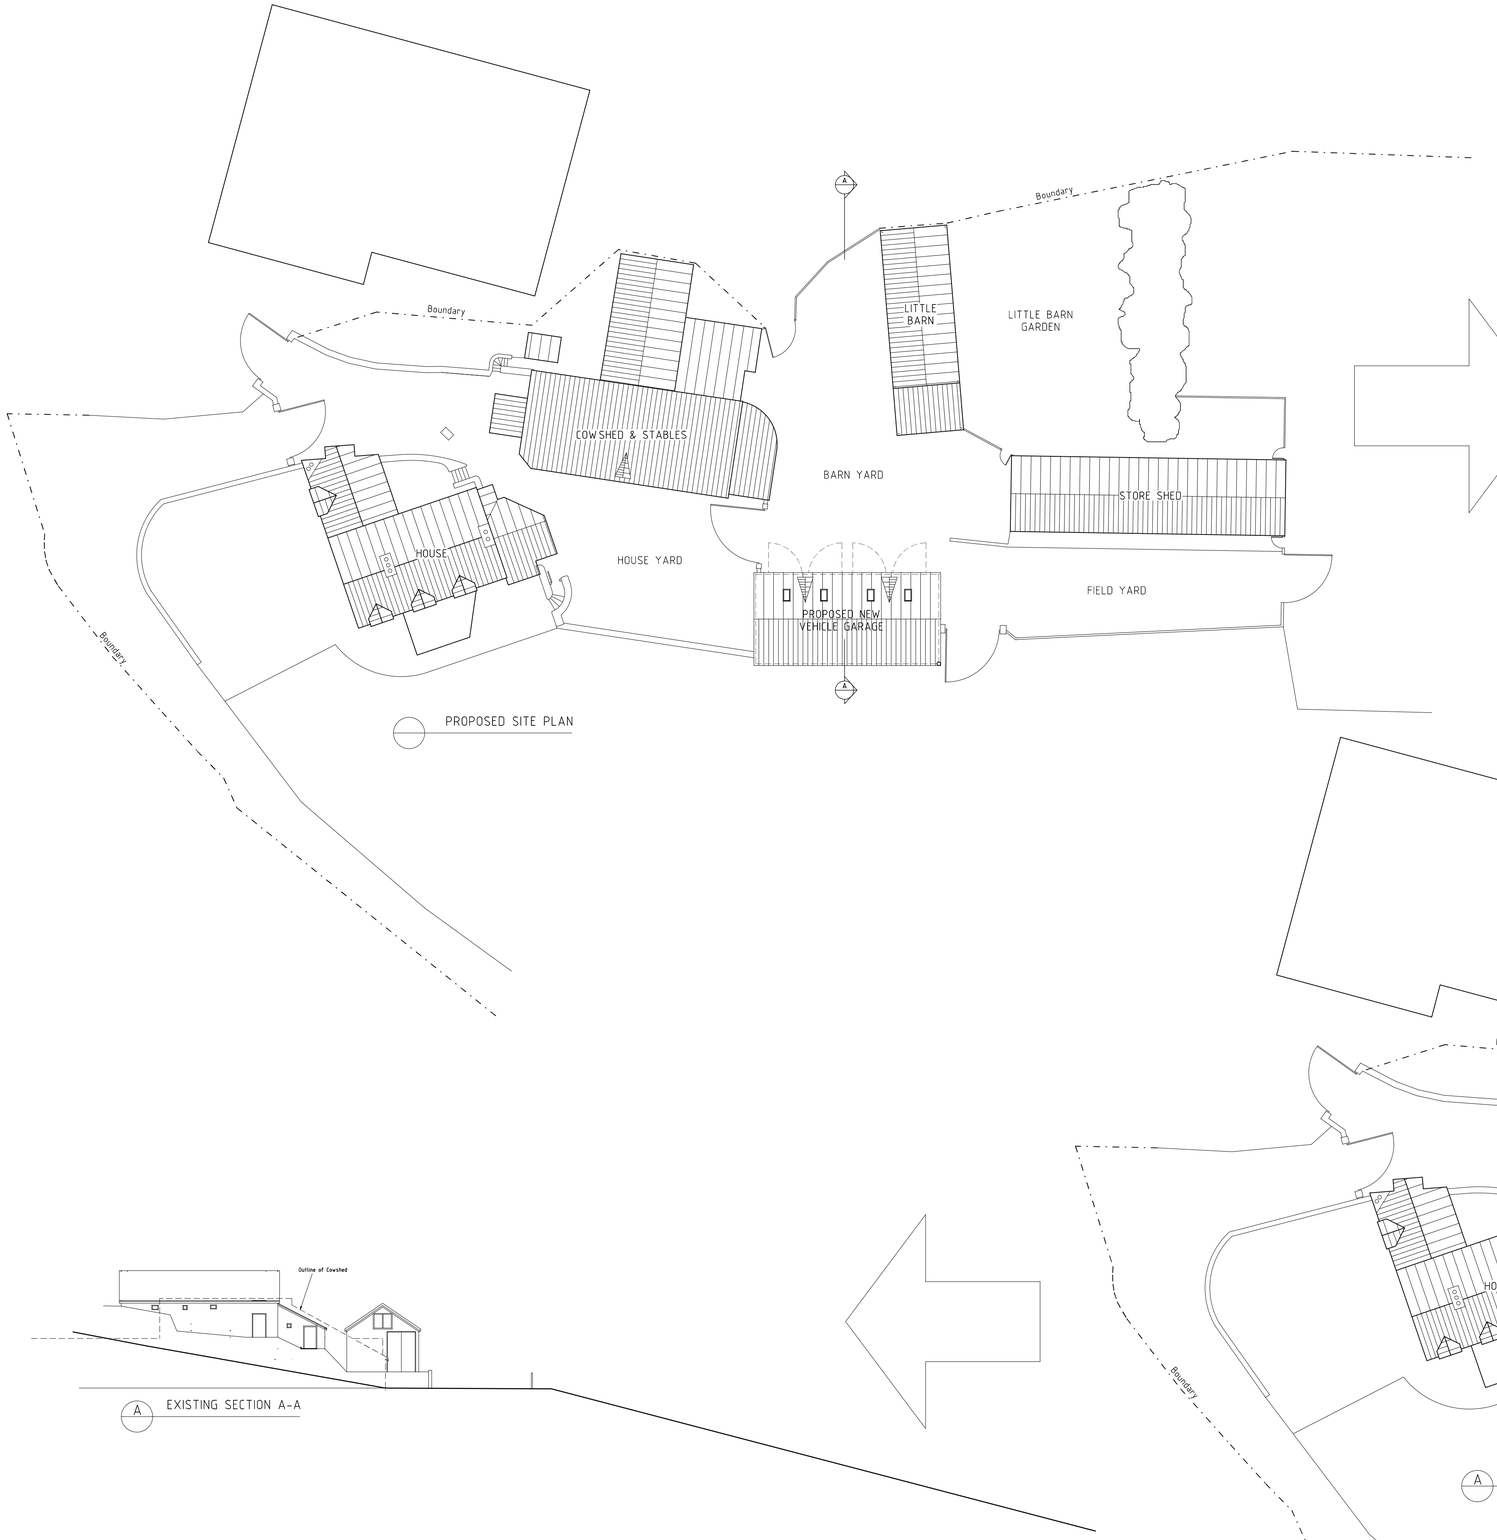


PROPOSED SITE PLAN

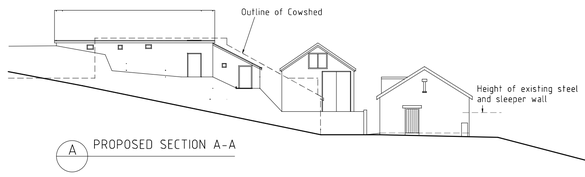

A PROPOSED SECTION A-A

A EXISTING SECTION A-A

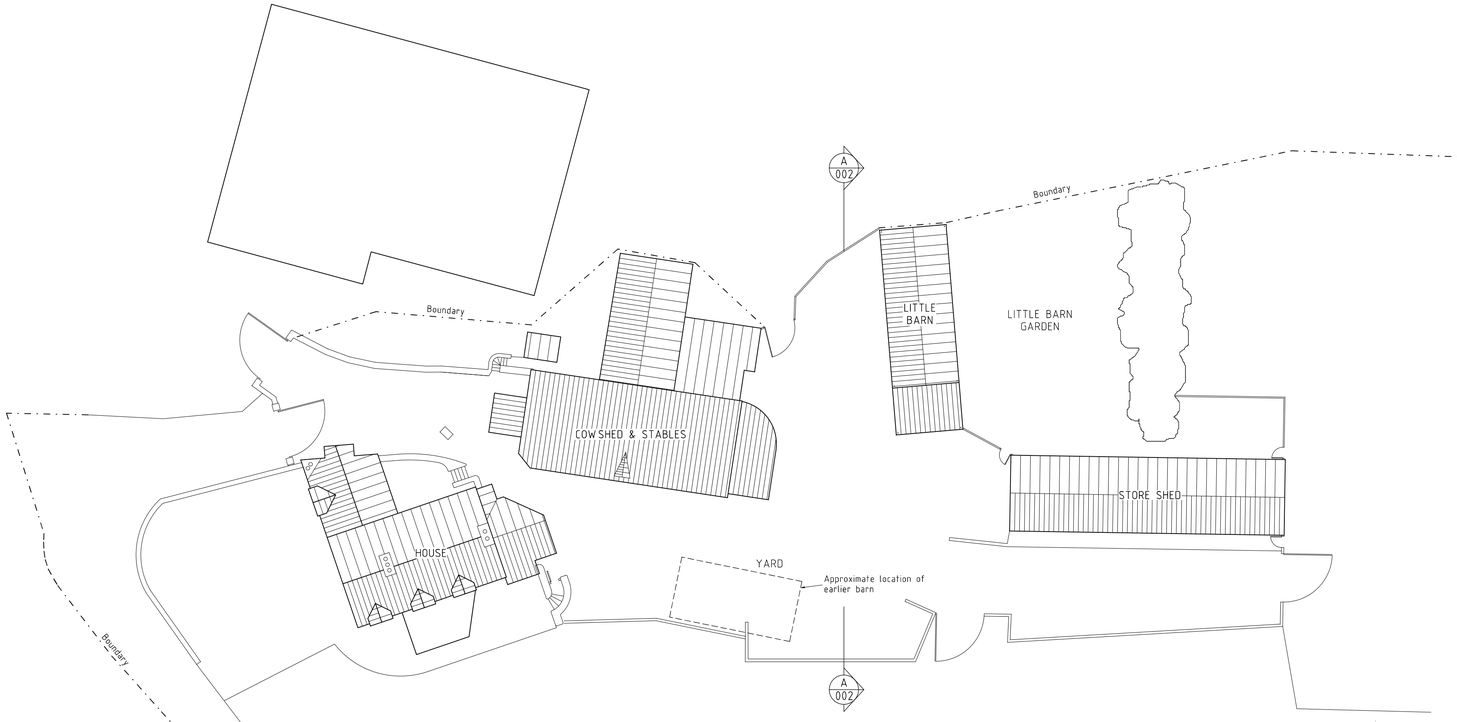

A EXISTING SITE PLAN

0m 5m 10m 15m 20m 25m

Rev B - Two dormer windows replaced with Velux
Rev A - Issue for Planning

ANDREW ALMOND
07766 51 33 75
andrew.almond4@btinternet.com

PROPOSED NEW VEHICLE GARAGE
AT Y-BONC

EXISTING AND PROPOSED SITE PLANS AND SECTIONS

Drawing Number - YBVG 001
Revision - B
Date - 10/09/2026

Scale - 1:250 @ A1