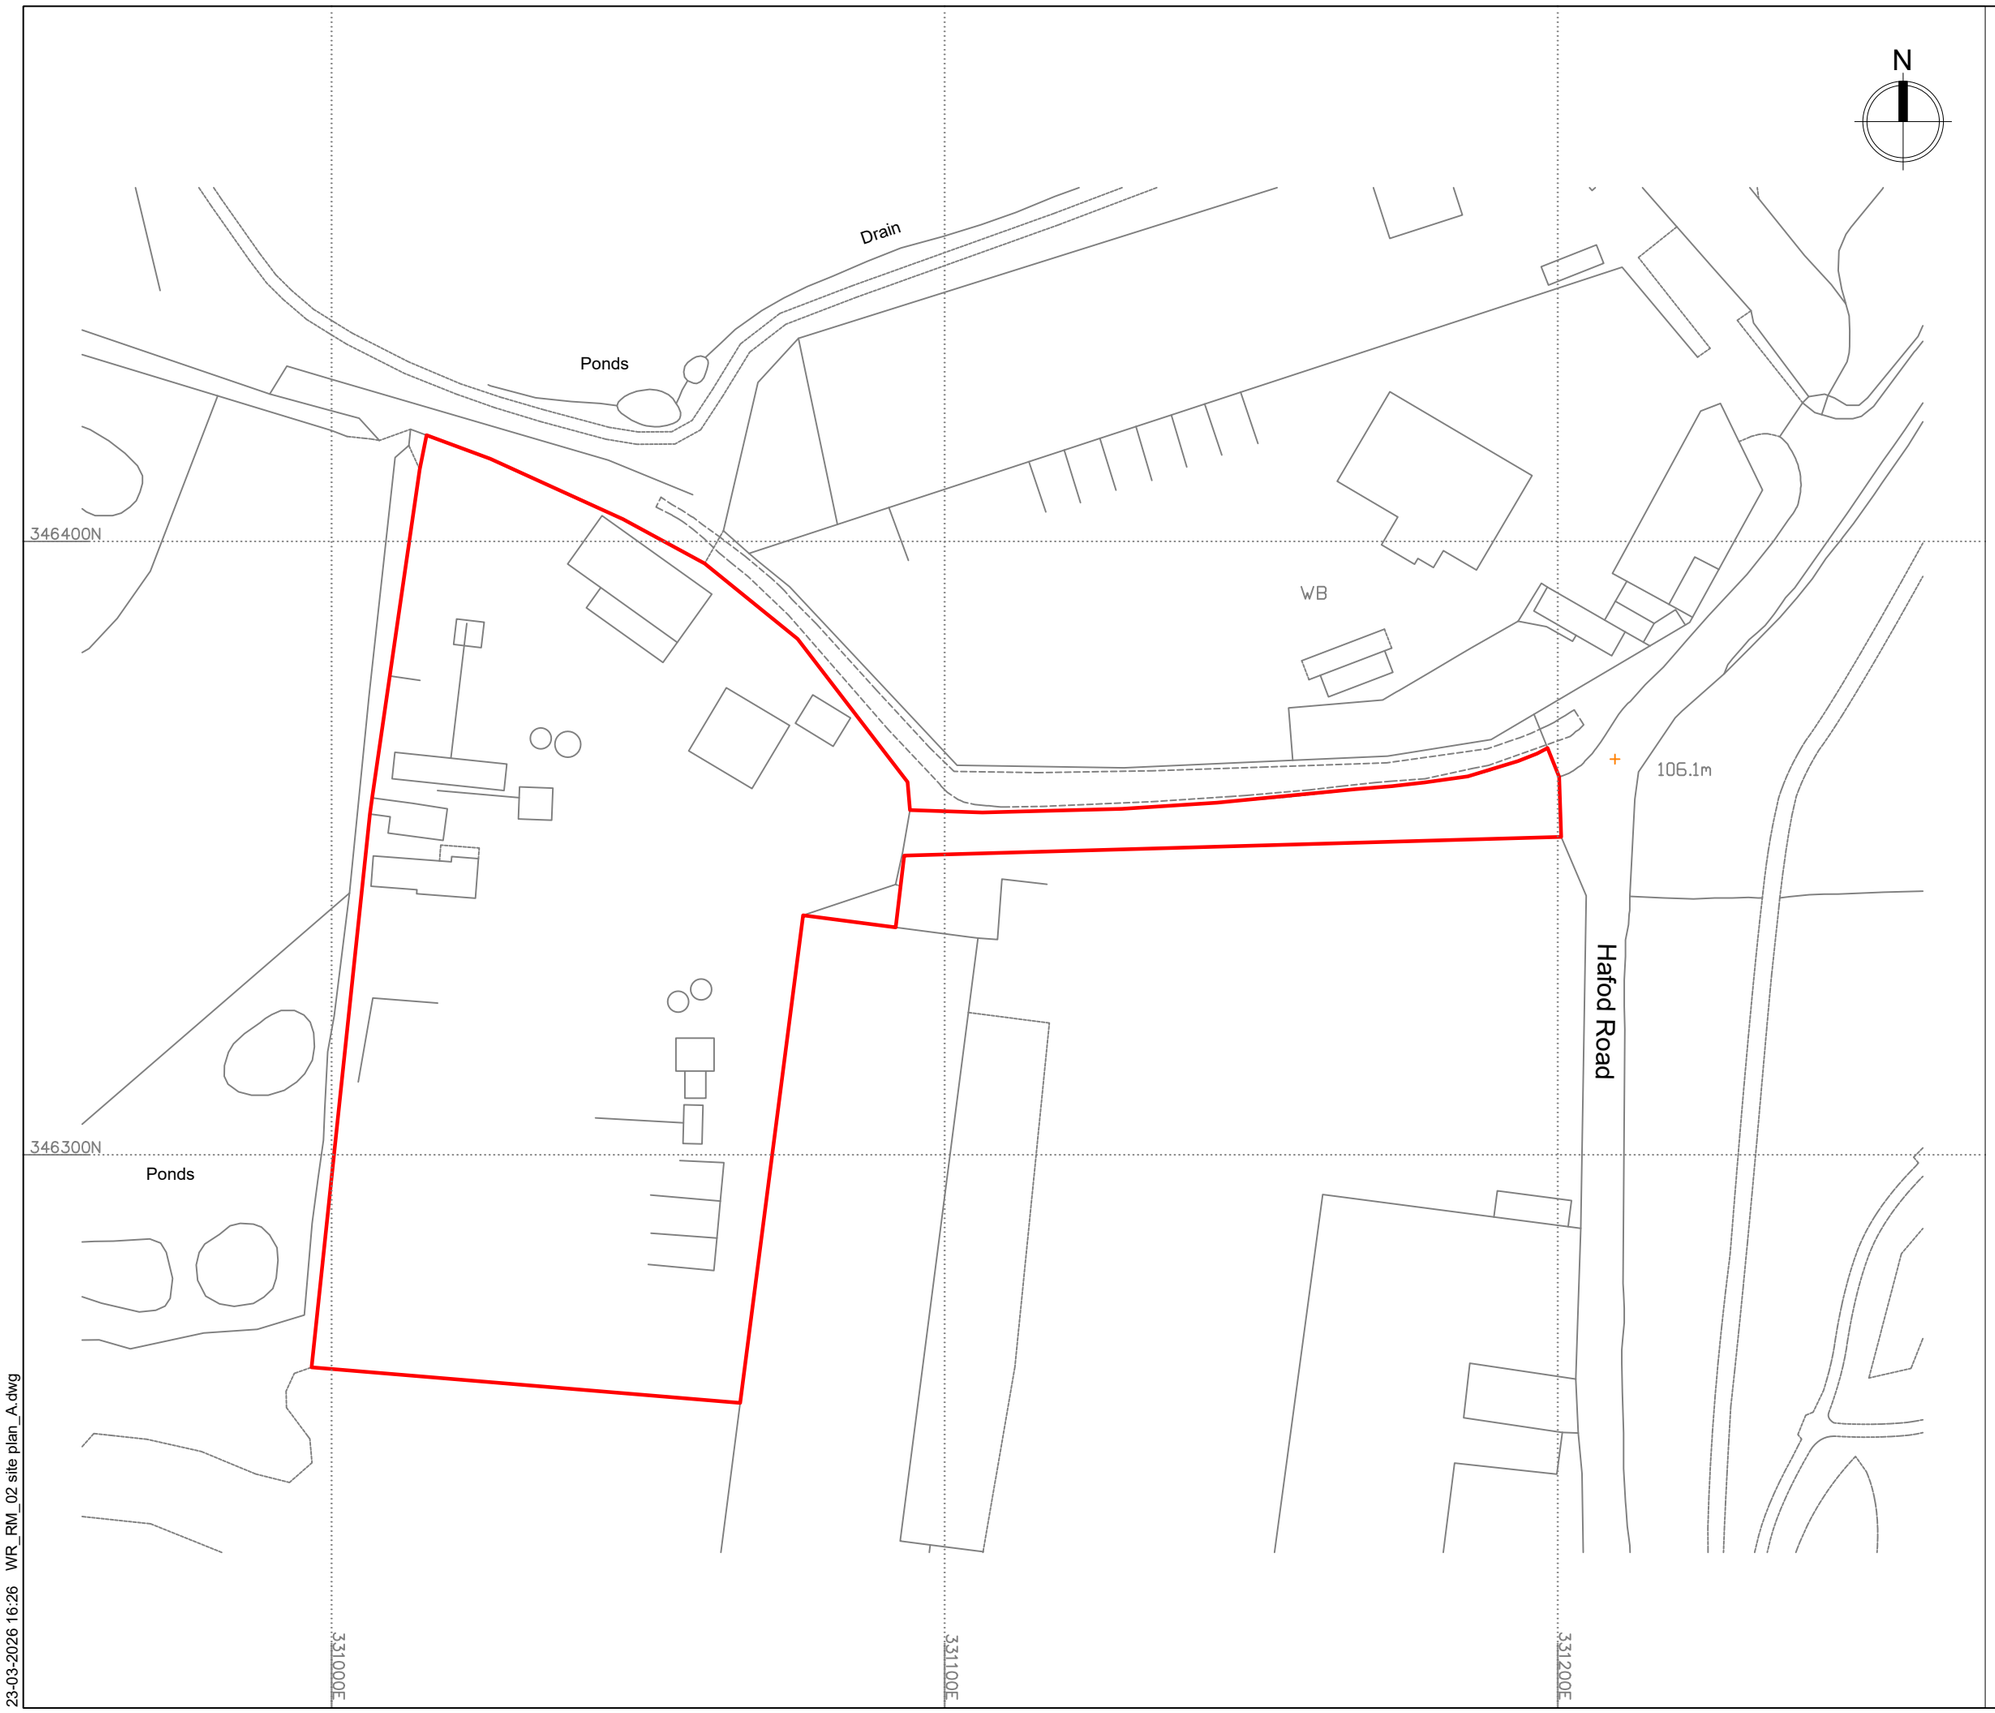


Legend:

Redline Boundary

REV	DETAILS	BY	DATE
A	First issue	SW	Mar 26

Based upon Ordnance Survey mapping with permission
of the controller of Her Majesty's stationary Office.
Crown Copyright Licence No. AL 50917A 0001

HOLCIM

Site Name: **Wrexham**

Drawing Title: Site Plan

SCALE: 1:1000 Size: A3

DATE: March 2026

By: SW Chk: KC

DRAWING No. 02

23-03-2026 16:26 WR_RM_02 site plan_A.dwg