
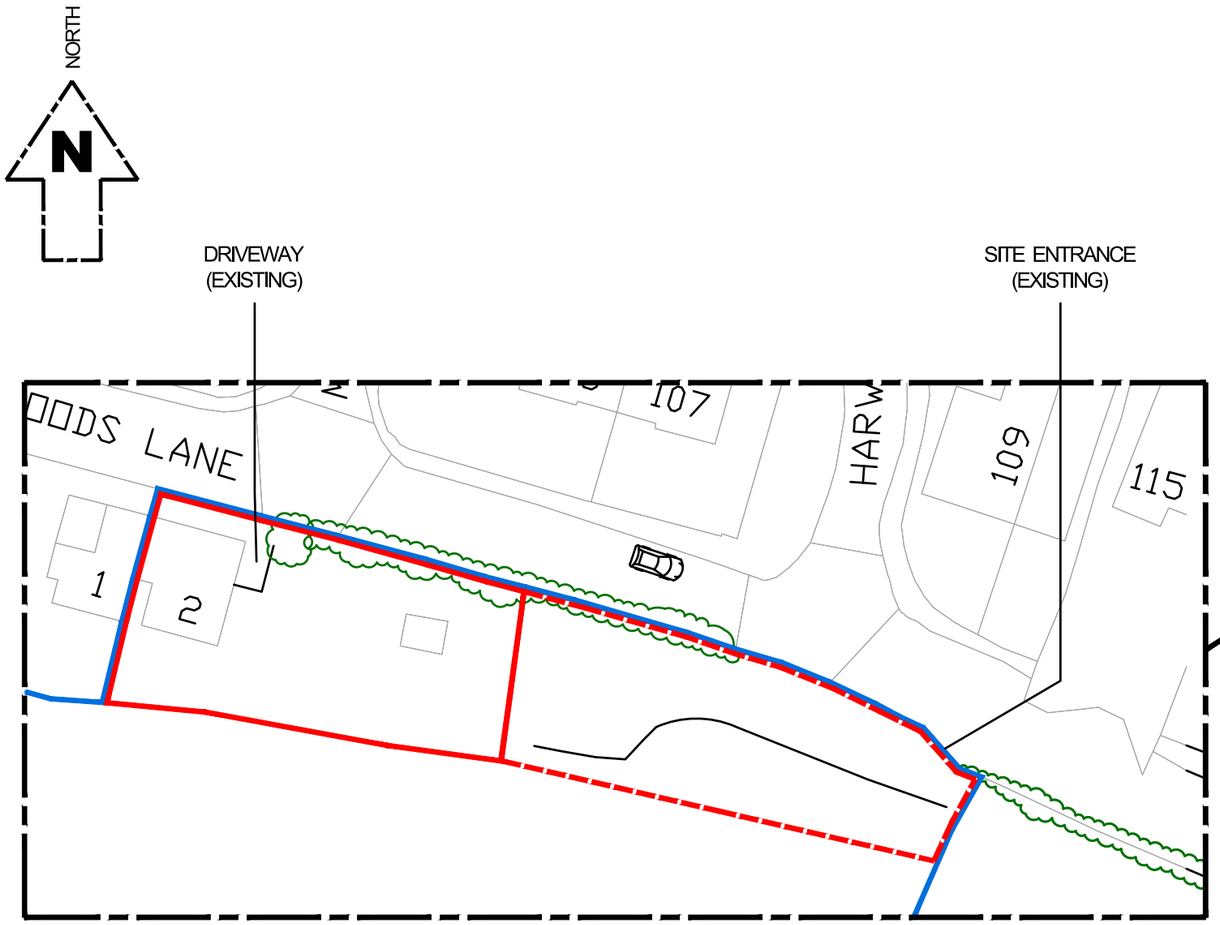


PROPOSED EXTENSION TO RESIDENTIAL
CURTILAGE FOR NEW GATED ENTRANCE
1:500

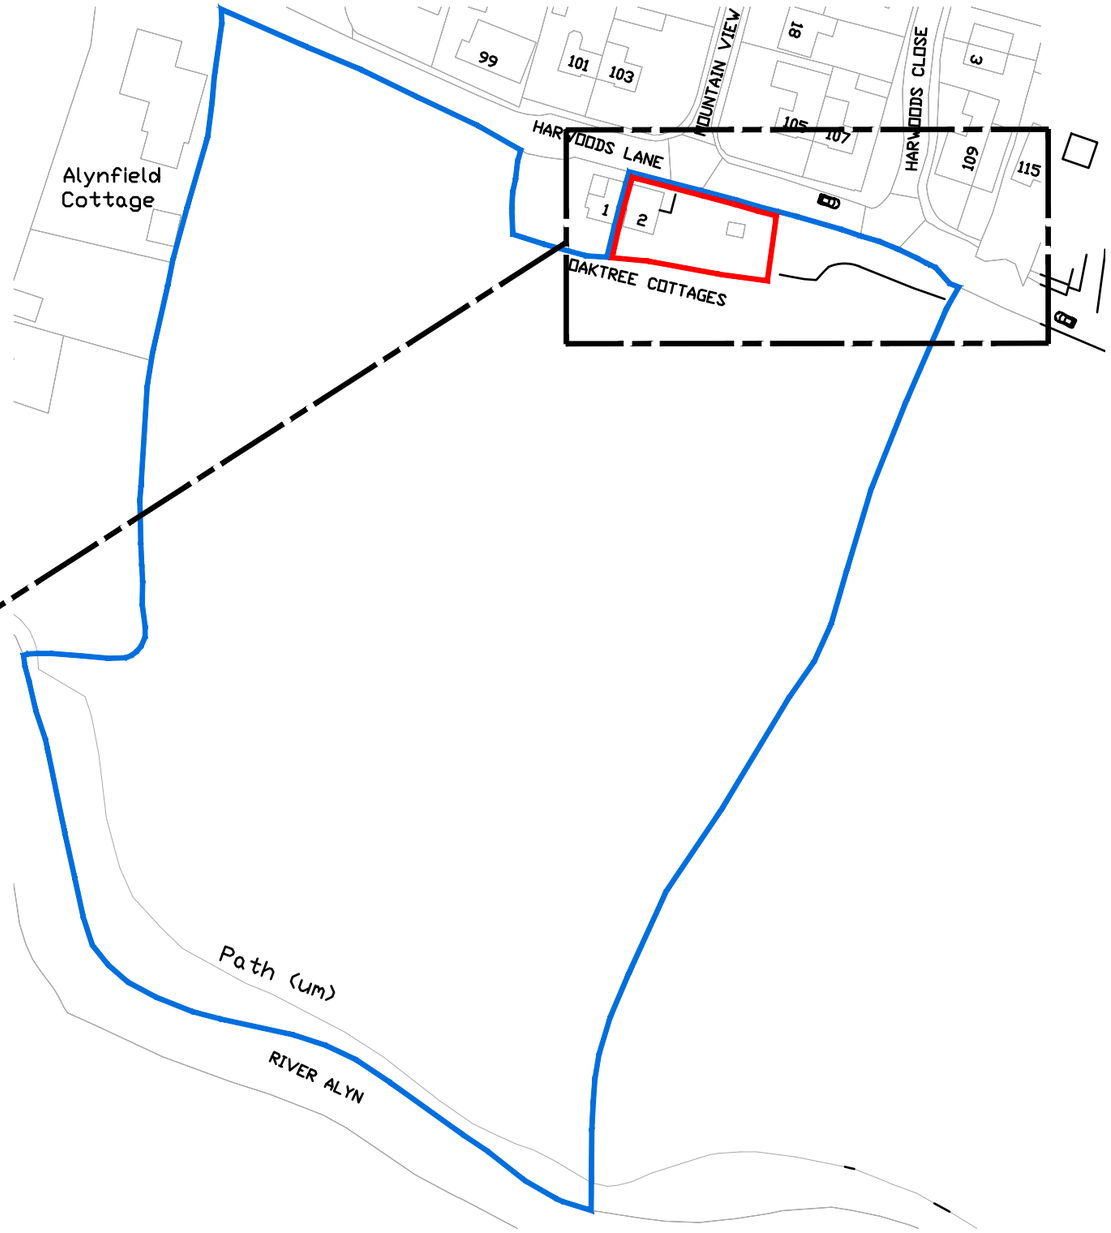

LOCATION PLAN
(SHOWING EXISTING RESIDENTIAL CURTILAGE)
1:1250

KEY:

- AREA OWNED BY CLIENT
- EXISTING: SITE EXTENTS
- PROPOSED: EXTENDED SITE EXTENTS

DATE	ISSUE	DESCRIPTION	DRN.	CHKD.	APP.
05.09.26	P01	ISSUED FOR PLANNING APPLICATION	MW		

Drafted By:

DEVA3

Deva3 Limited
Design & Drafting Consultancy
2 Marjory Close, Chester, CH4 7LB

DRAWING DETAILS

DRAWN BY: MW
REVISION: P01
DATE: 05 SEP 2026
SCALE: 1:1250/1:500

APPLICANT: ABIGAIL RANDLES
2 OAK TREE COTTAGES, HARWOODS LANE
ROSSETT, CHESTER, LL12 0EU
CONTACT: abigail.randles@outlook.com / 07710171672

PROJECT No.: D30002
PAGE SIZE: A3

TITLE
LOCATION & SITE PLAN
FOR PROPOSED NEW ENTRANCE & GATES
AT 2 OAKTREE COTTAGES, ROSSETT, LL12 0EU

DRAWING No.: D30002_01

THIS DRAWING REMAINS THE SOLE PROPERTY OF DEVA3 LIMITED AND MUST NOT BE PASSED OR REPRODUCED IN PART OR WHOLE TO ANY THIRD PARTY WITHOUT THE WRITTEN CONSENT OF DEVA3 LIMITED.