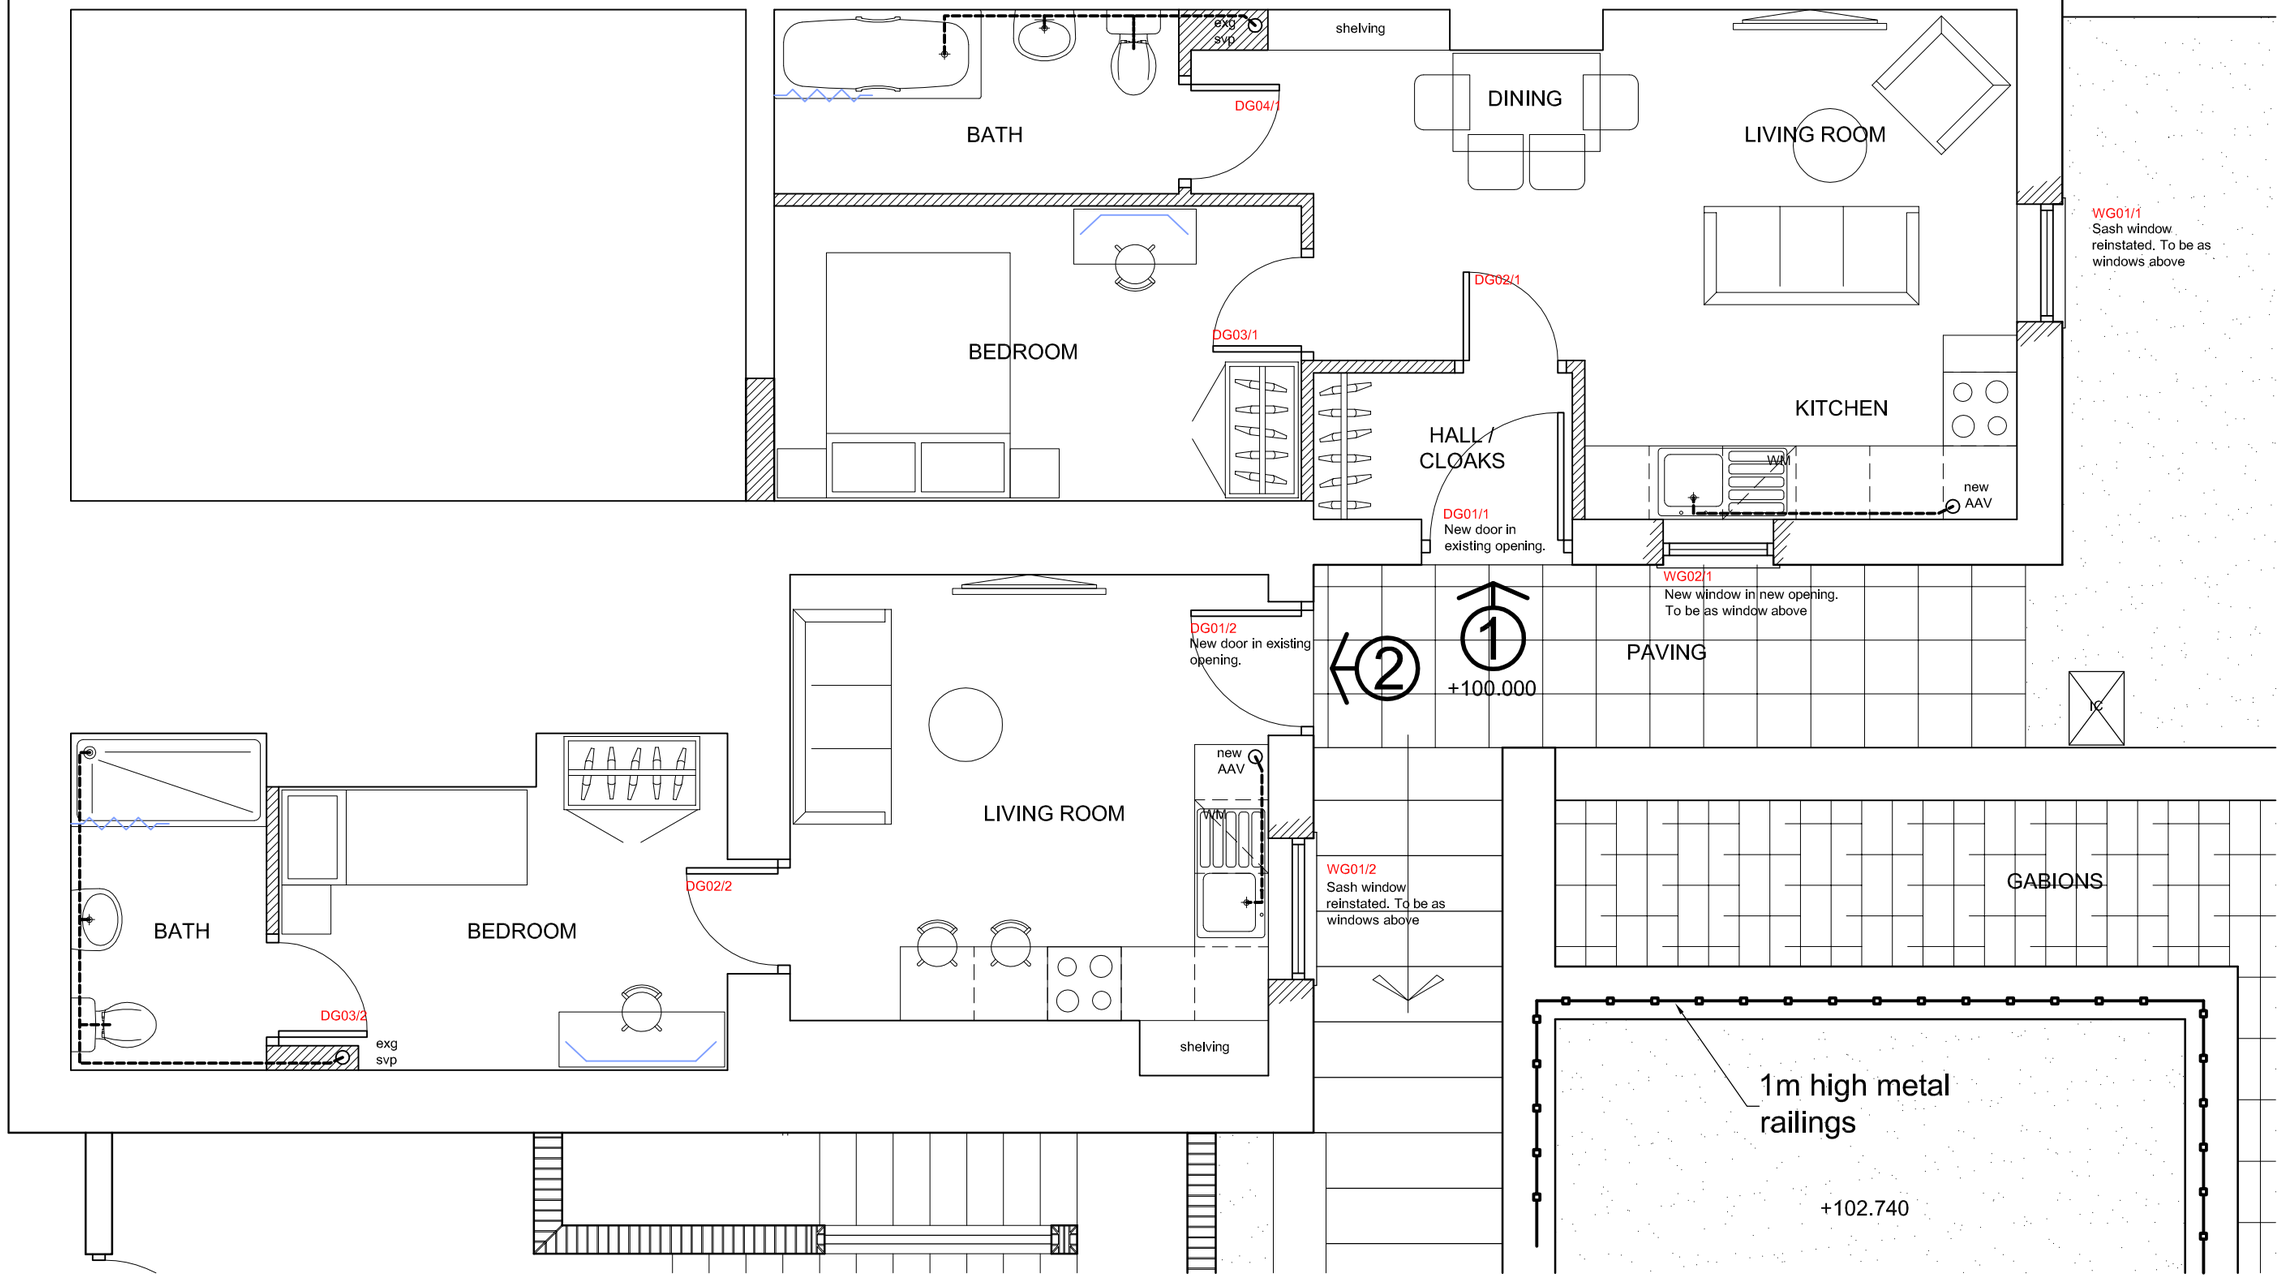


Rev:	Date:	Description:	Initial:	Chkd:

T: 07833 029535
E: info@cbarchitecturaldesign.co.uk
W: www.cbarchitecturaldesign.co.uk

Architectural Design

Client MR PAUL SMITH

Drwg. Title Floor Plans (Units 1 & 2) AS PROPOSED

Project Change Of Use to Form 3 No. Studio Flats Well Street Cefn Mawr LL14 3AE

Drwg. No. 954/Sk01

Scale 1:50 Drawn C.B. Chkd. C.B. Date 27/08/26

Revision -

0 10 20 50mm NATURAL SCALE

ORIGINAL DRAWING SIZE 420 x 297 (A3)