

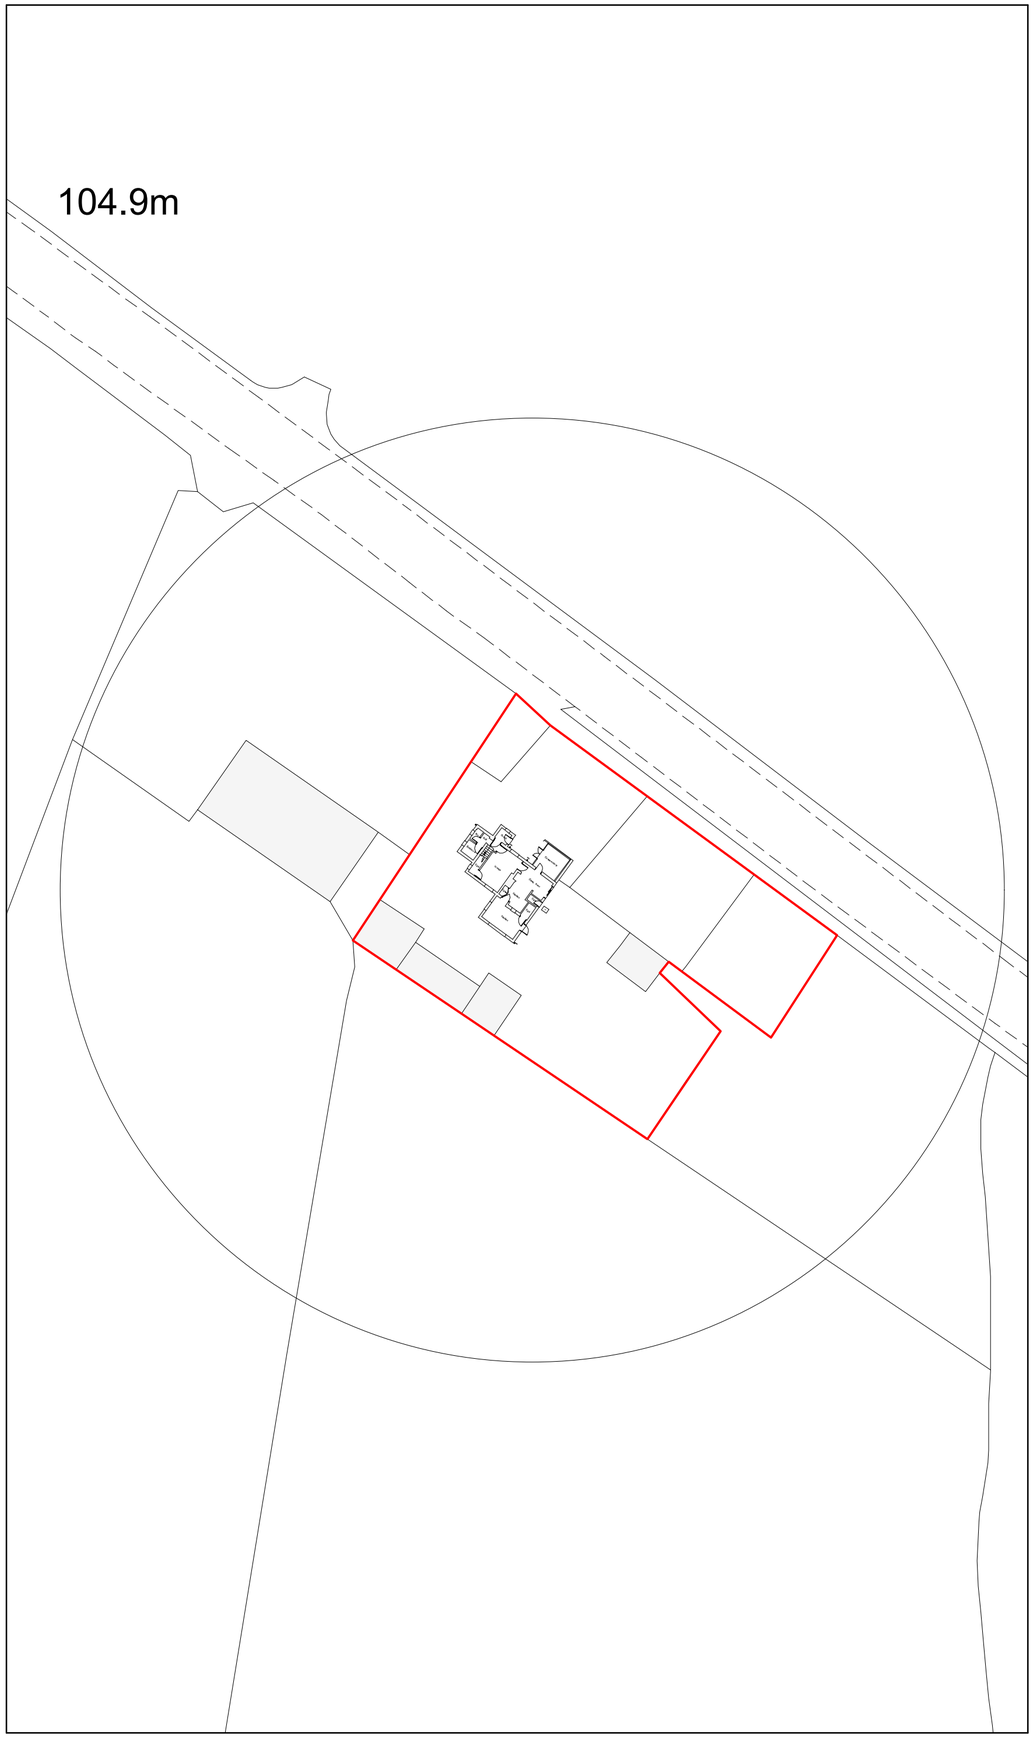


Site Plan 1:500

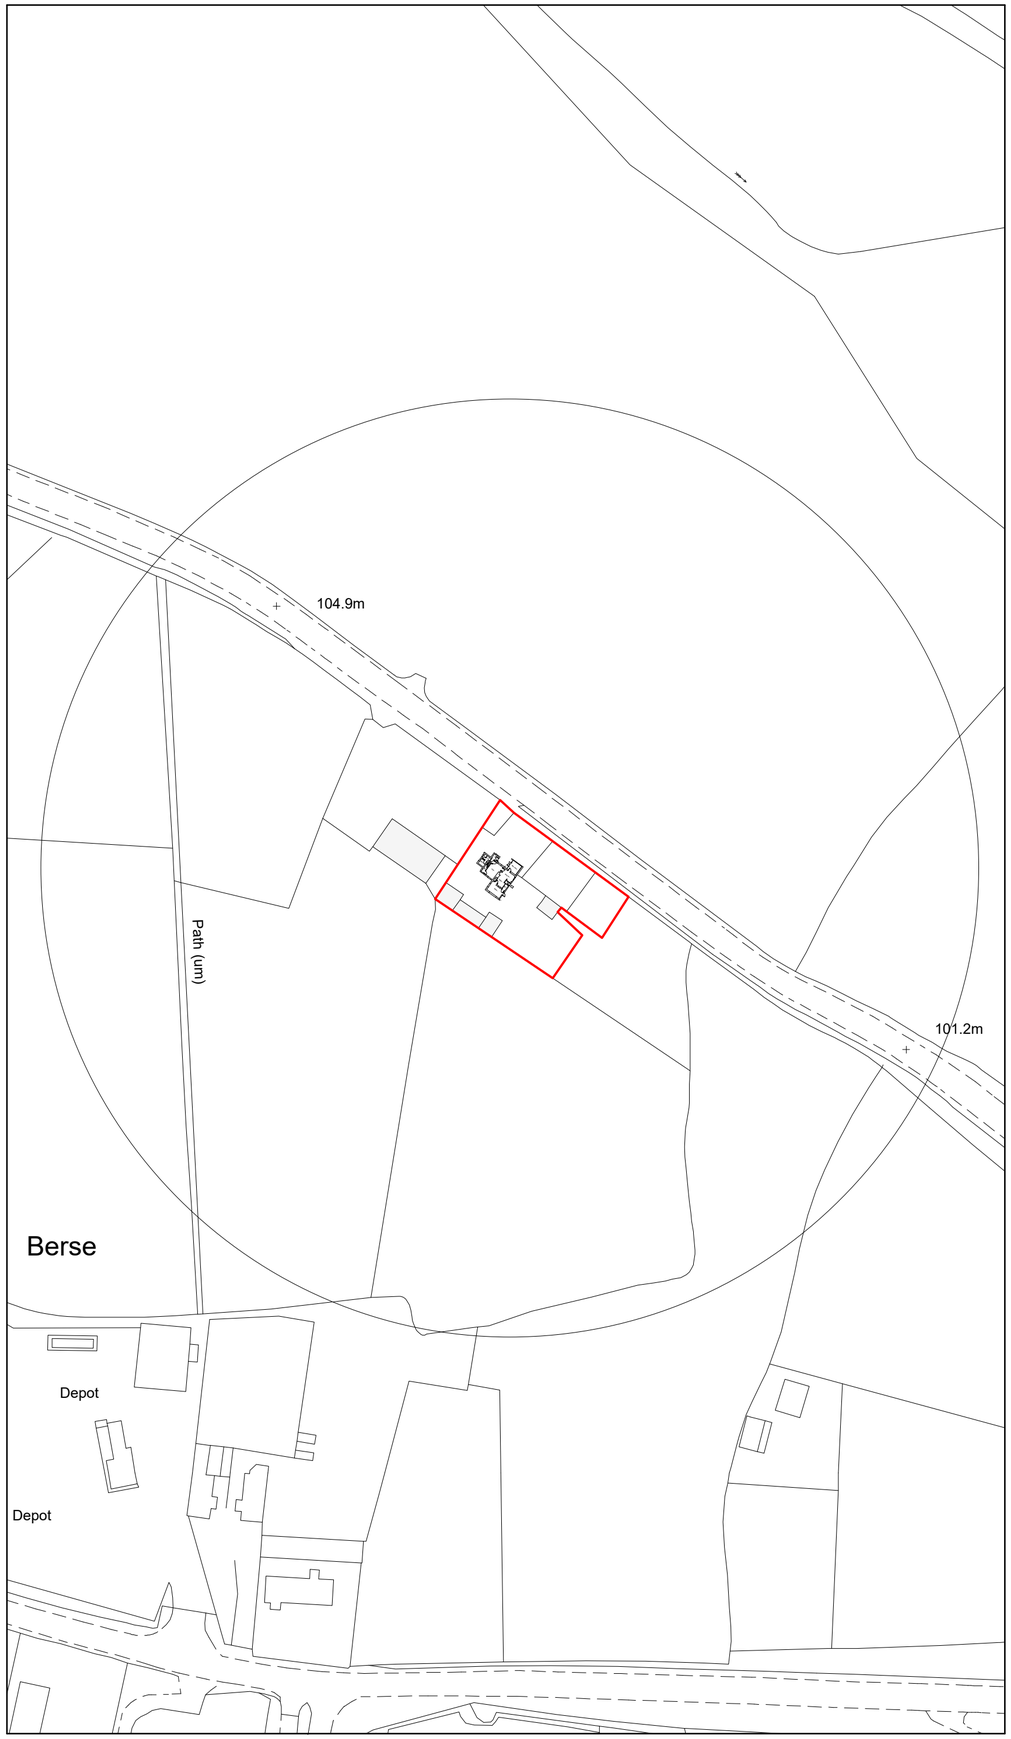

Location Plan 1:1250

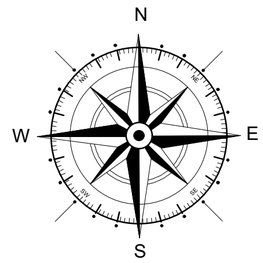

Key

- Surrounding Buildings
- Application Site
- Land owned by applicant

Rev	Date	Detail	Initial
A	09/26	Land ownership update	D.J.E.

Project:
Proposed alterations at Caegwyn, Gatewen road, New Broughton, Wrexham, LL11 6YA

Title:
Site & Location Plan: Existing

Scale: (A2)
1:1250 & 1:500

Drawn By:
A.Whitby

Date:
July 2026

Drawing No:
R149/002

Sheet:
1 of 1

blueprint
architectural services

partner LABC

Office 3K4,
Redwither Business Tower,
Wrexham. LL13 9XT
Tel: 01978 356500
www.blueprintarchitectural.com

© copyright all rights reserved