
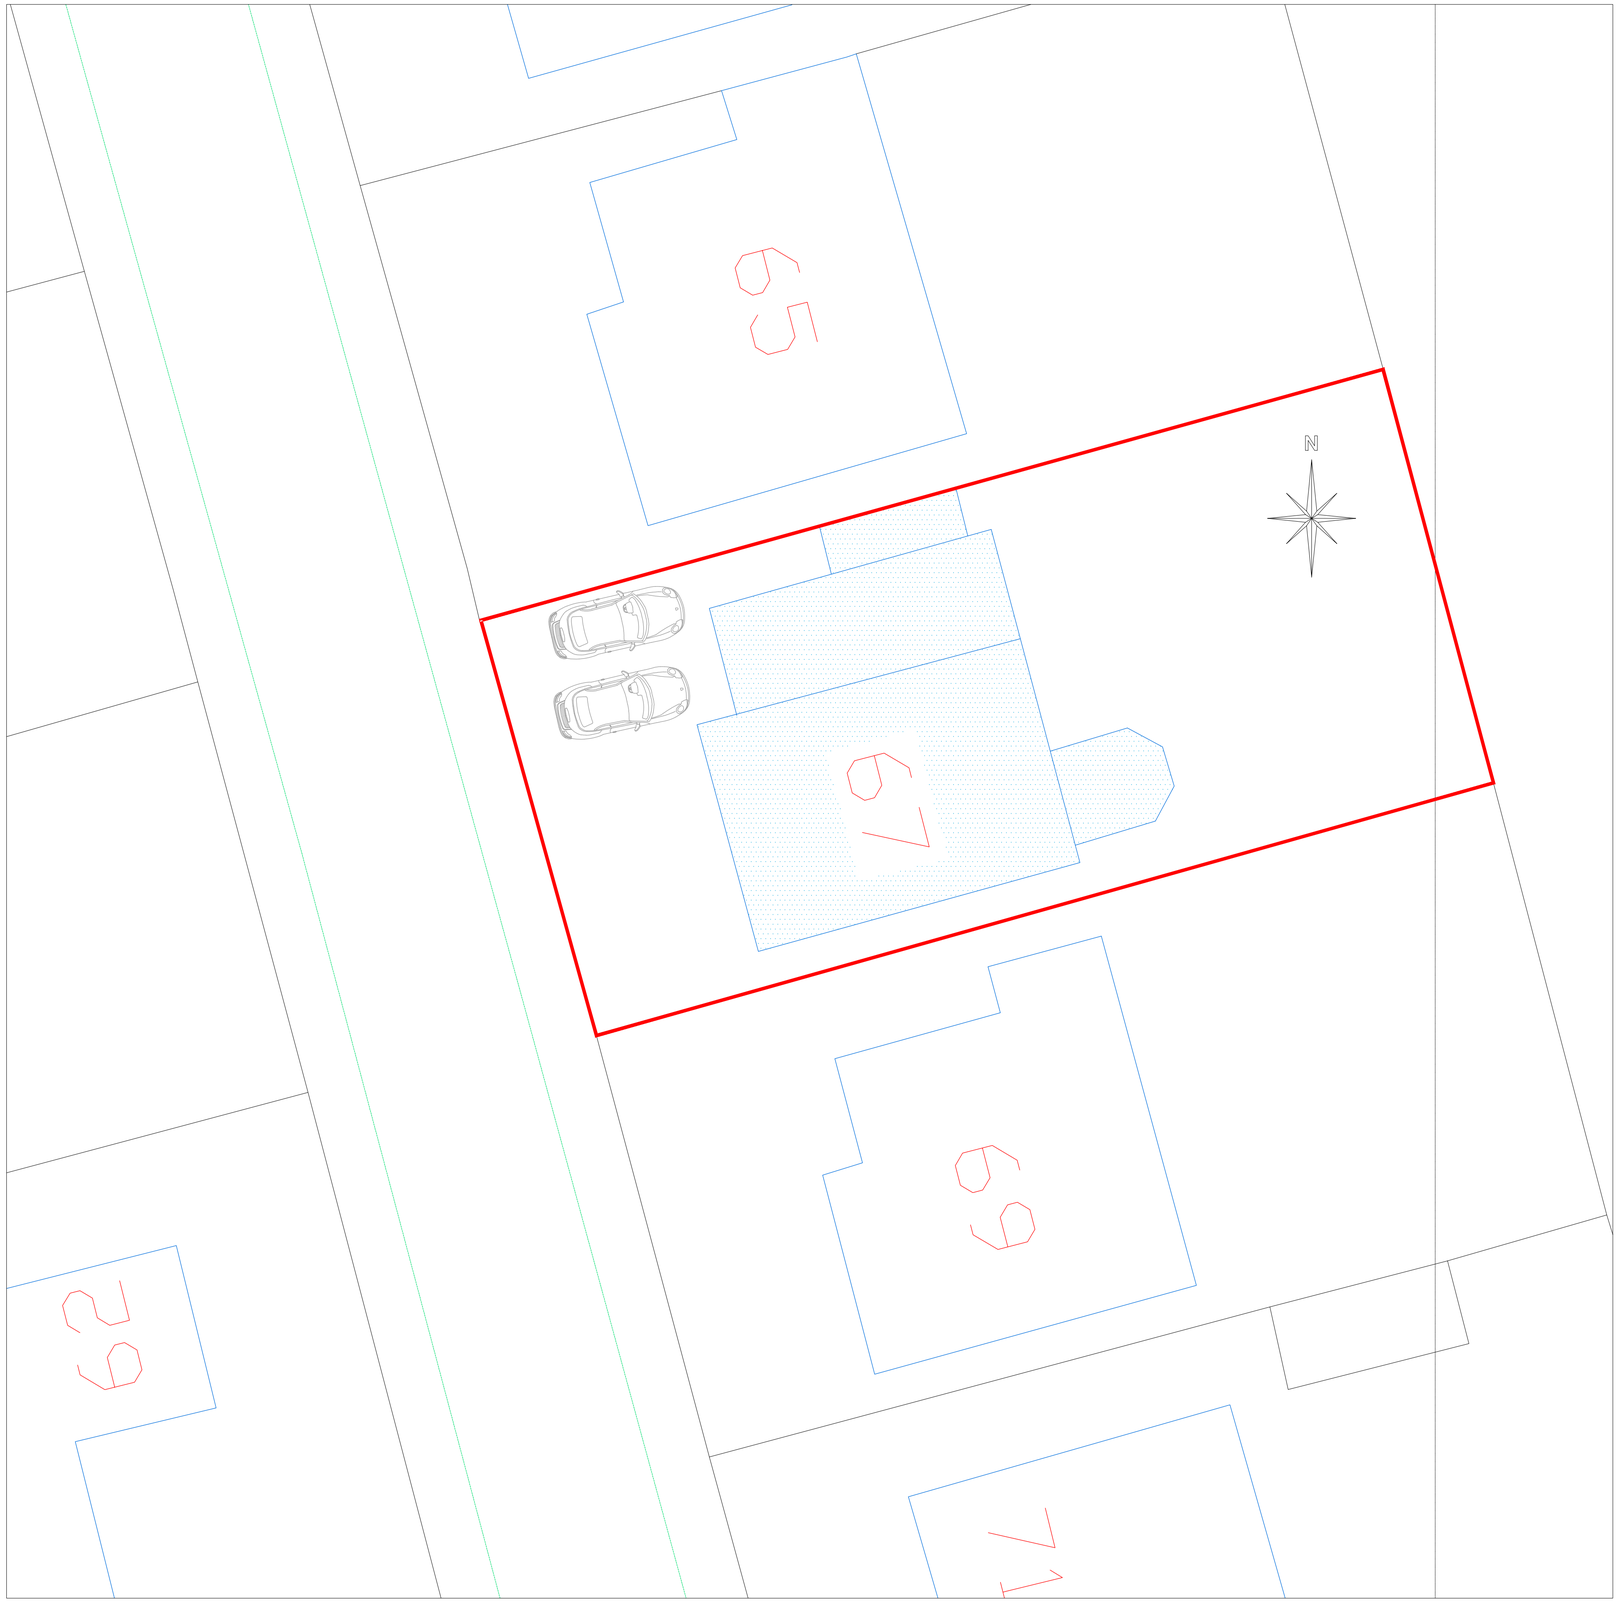


Existing Site Plan
Scale 1:100

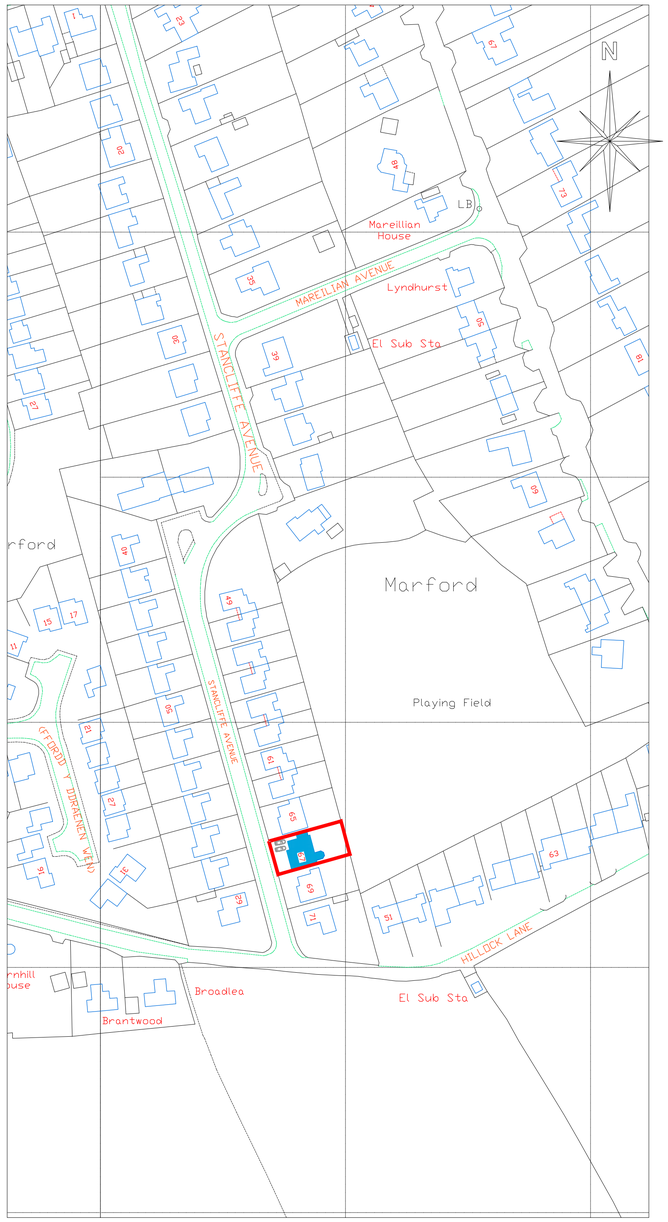

Location Plan
Scale 1:1250

CULLIS
ARCHITECTURAL DESIGN
25 Sunningdale Close
Wrexham
LL13 9QU
M 07791 480768
E ajones540@btinternet.com

Client: Mr. & Mrs. Whittall.

Drawing Title: Location Plan & Site Plan.

Job Title: Proposed Alterations to 67 Stancliffe Avenue, Wrexham.

Date:	Scale:	Rev:	Drg No:
Aug 2026	1:1250 & 1:100 at A1		PD348/01