
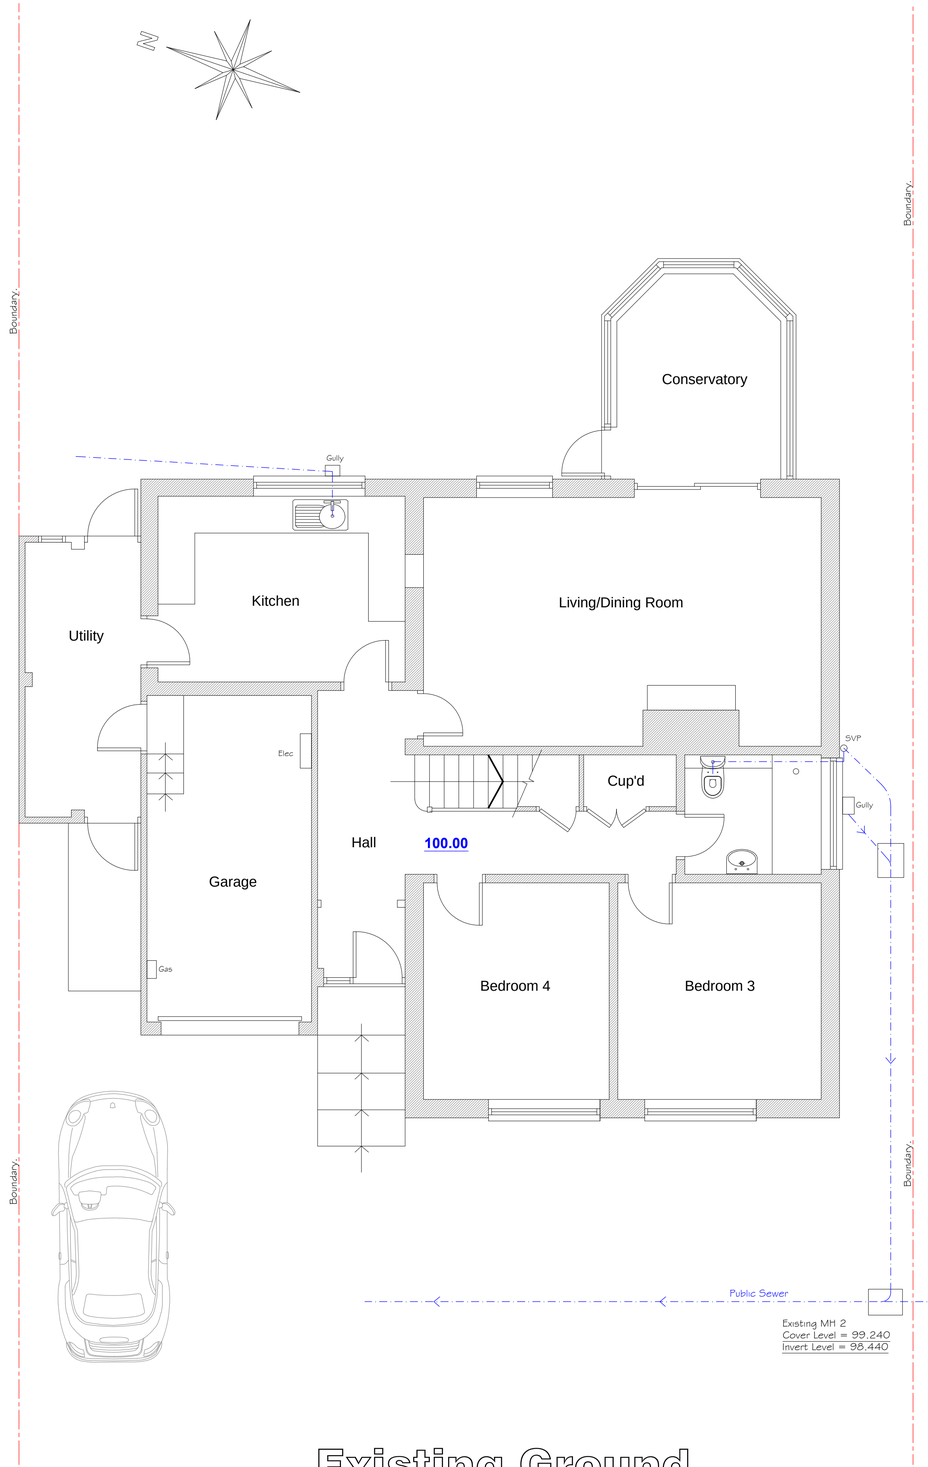


Existing Ground Floor Plan

1:50

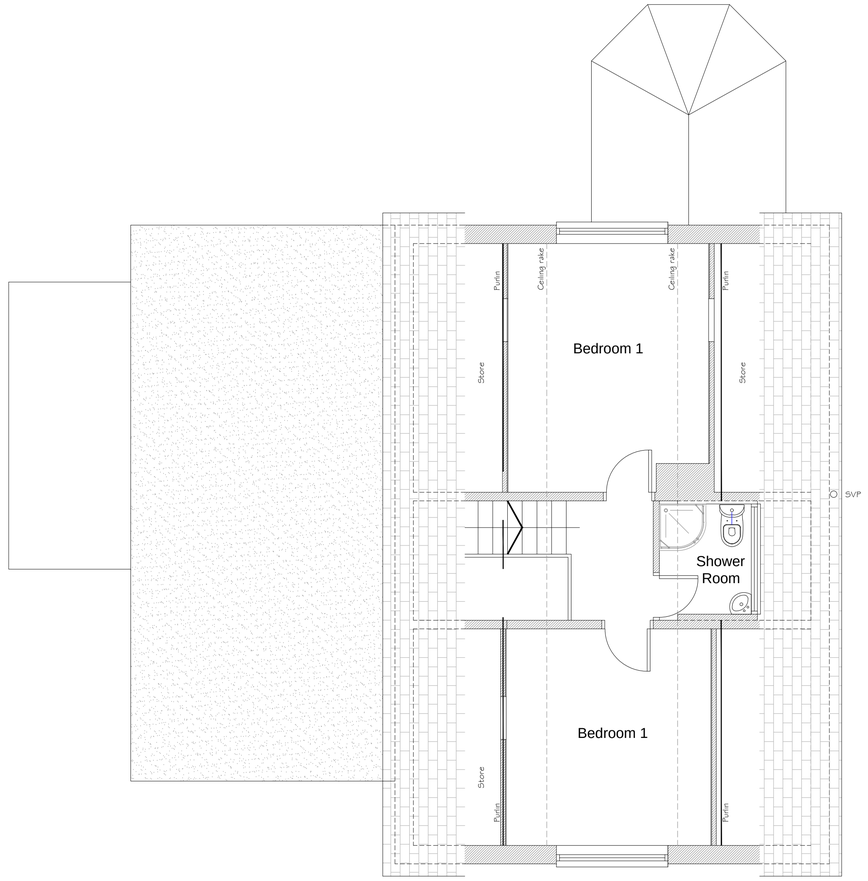

Existing First Floor Plan

1:50

CULLIS
ARCHITECTURAL DESIGN
25 Sunningdale Close
Wrexham
LL13 9QU
M 07791 480768
E ajones540@btinternet.com

partner LABC

Client:	Mr. & Mrs. Whittall.
Drawing Title:	Existing Floor Plans.
Job Title:	Proposed Alterations to 67 Stancliffe Avenue, Wrexham.
Date:	Aug 2026
Scale:	1:50 at A1
Rev:	
Drg No:	PD348/02