



Proposed Site Plan

Scale 1:500

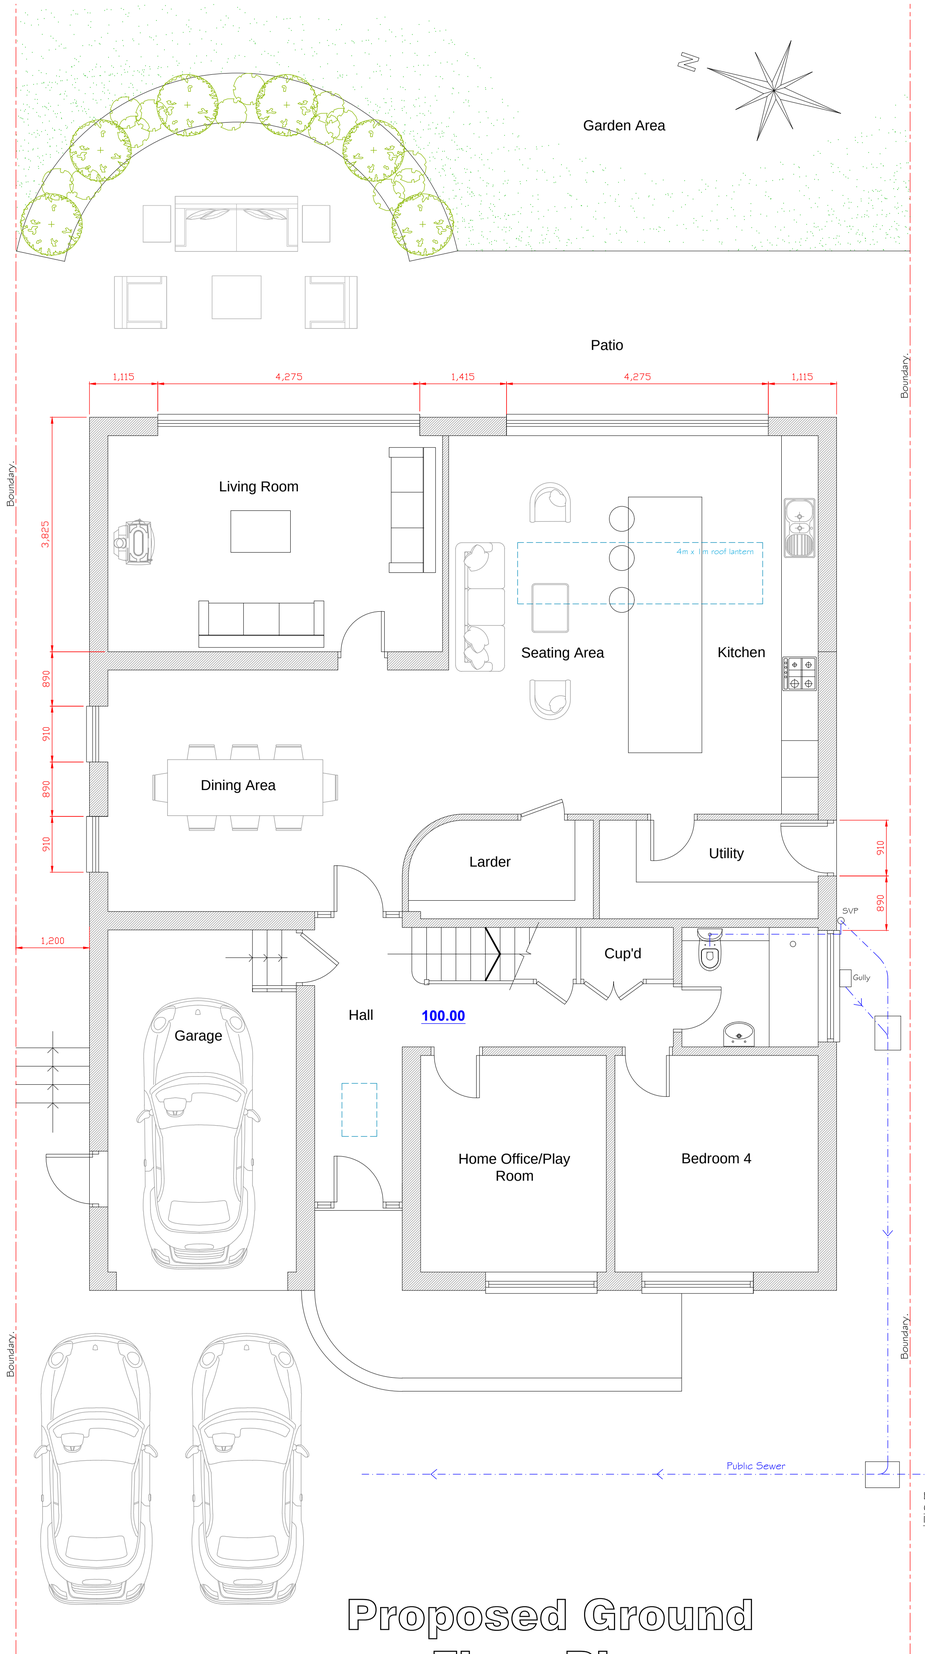

Proposed Ground Floor Plan

1:50

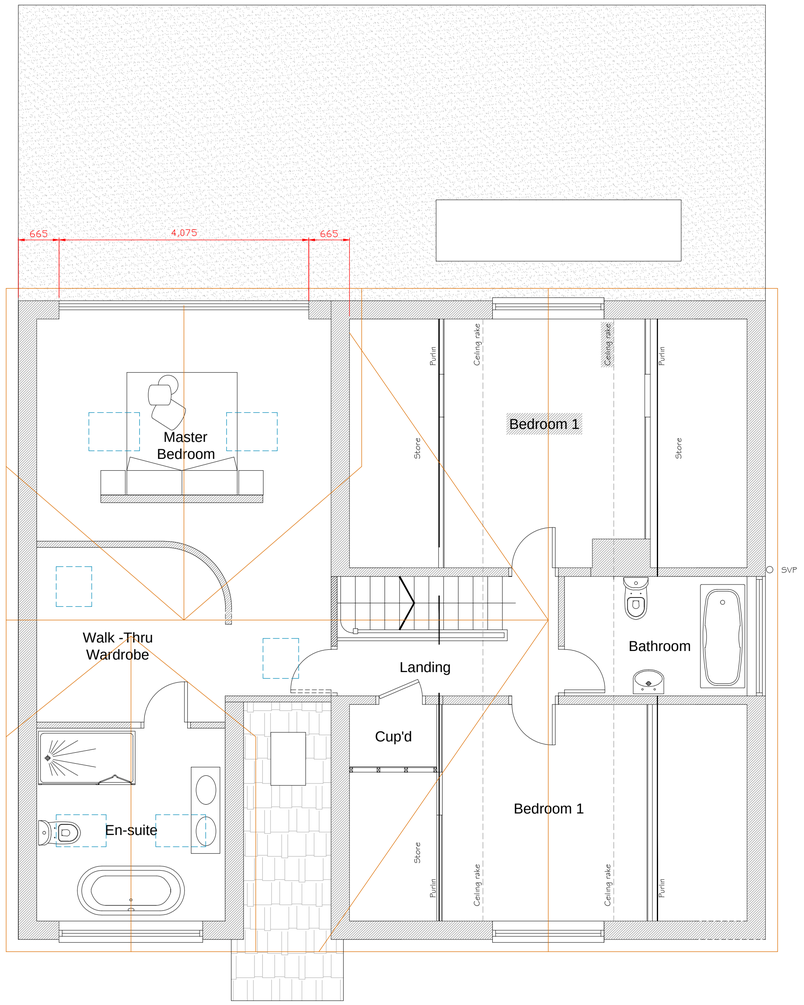

Proposed First Floor Plan

1:50

CULLIS
ARCHITECTURAL DESIGN
25 Sunningdale Close
Wrexham
LL13 9QU
M 07791 480768
E ajones540@btinternet.com

LABC partner

Client: Mr. & Mrs. Whittall.

Drawing Title: Proposed Floor Plans.

Job Title: Proposed Alterations to 67 Stancliffe Avenue, Wrexham.

Date:	Scale:	Rev:	Drg No:
Aug 2026	1:50 at A1		PD348/04