

The Laurels, Hightown Rd, Wrexham.

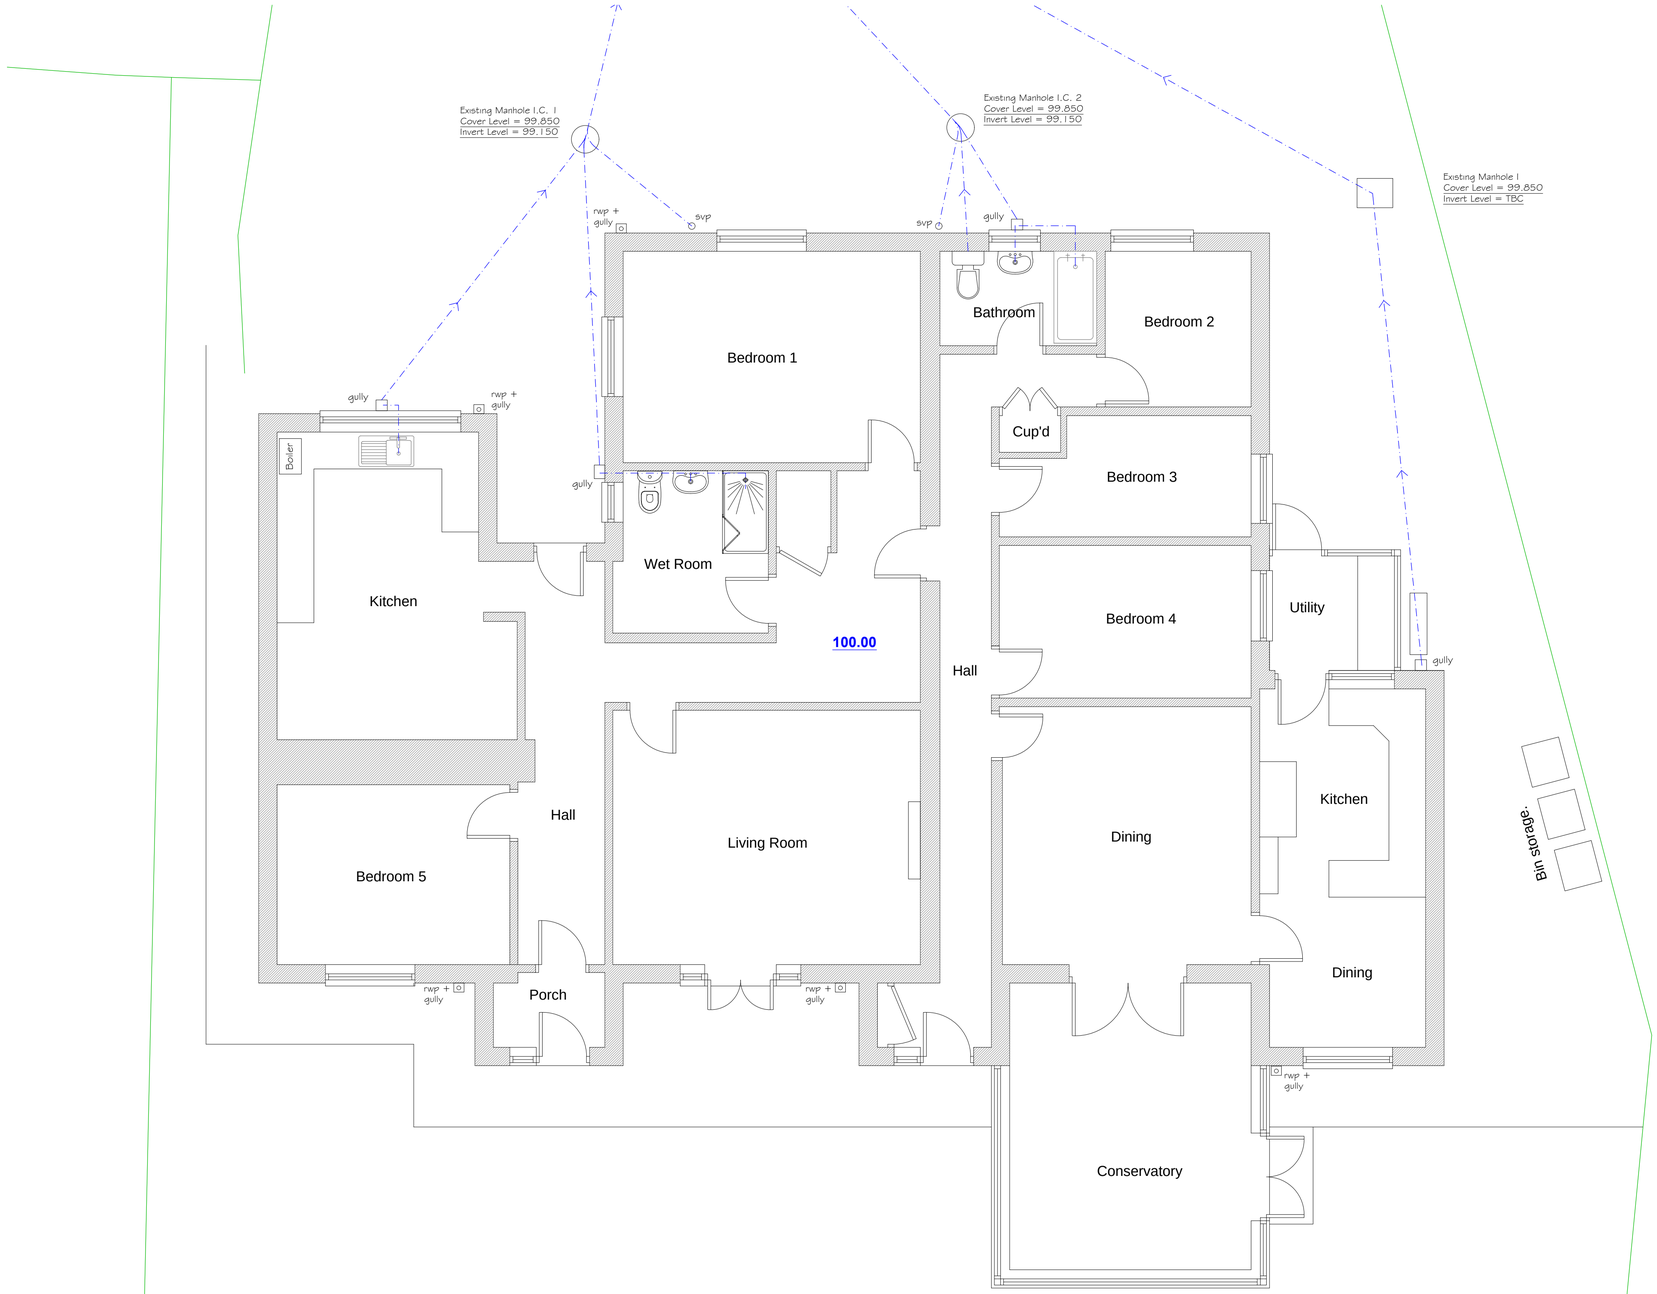


N

Existing Floor Plan

1:50

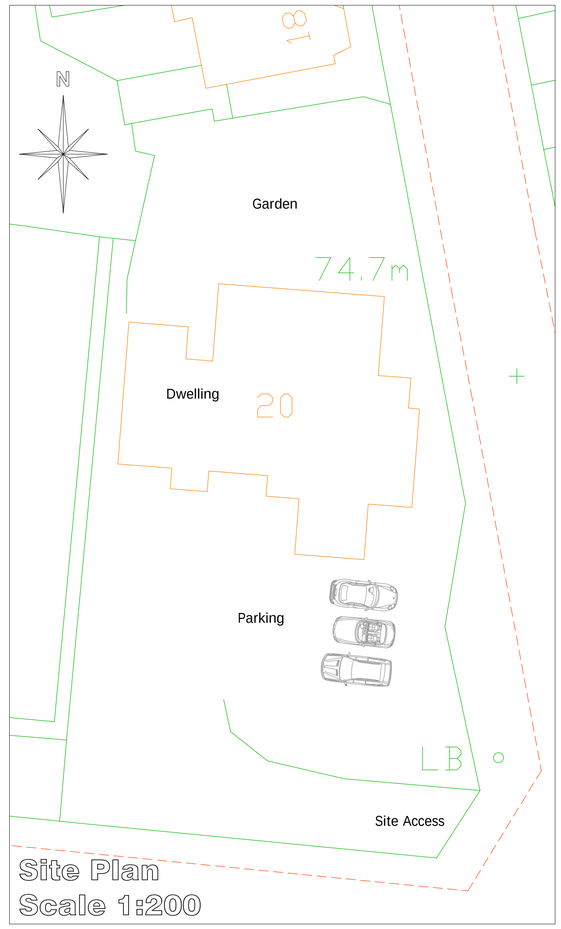

Site Plan
Scale 1:200

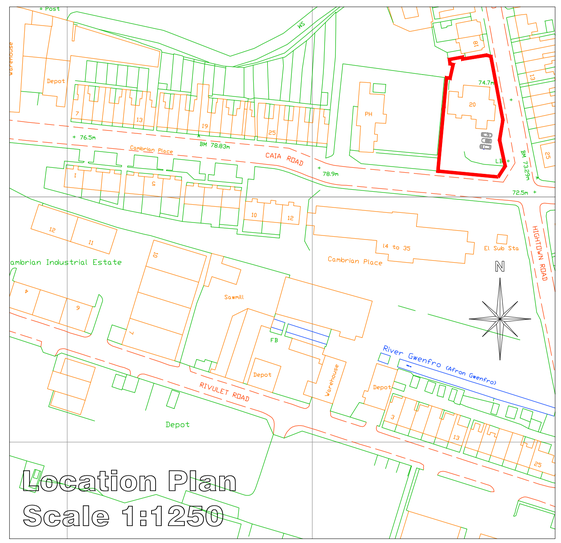

Location Plan
Scale 1:1250

CULLIS
ARCHITECTURAL DESIGN

25 Sunningdale Close
Wrexham
LL13 9QU

M 07791 480768
E ajones540@btinternet.com

partner LABC

Client: Mr. & Mrs. Whittaker.

Drawing Title: Existing Floor Plan & Location Plan.

Job Title: Proposed Alterations to The Laurels, Wrexham.

Date:	Scale:	Rev:	Drg No:
Aug 2026	1:50, 1:200 & 1:1250 at A1		PD346/01