

The Laurels, Hightown Rd, Wrexham.

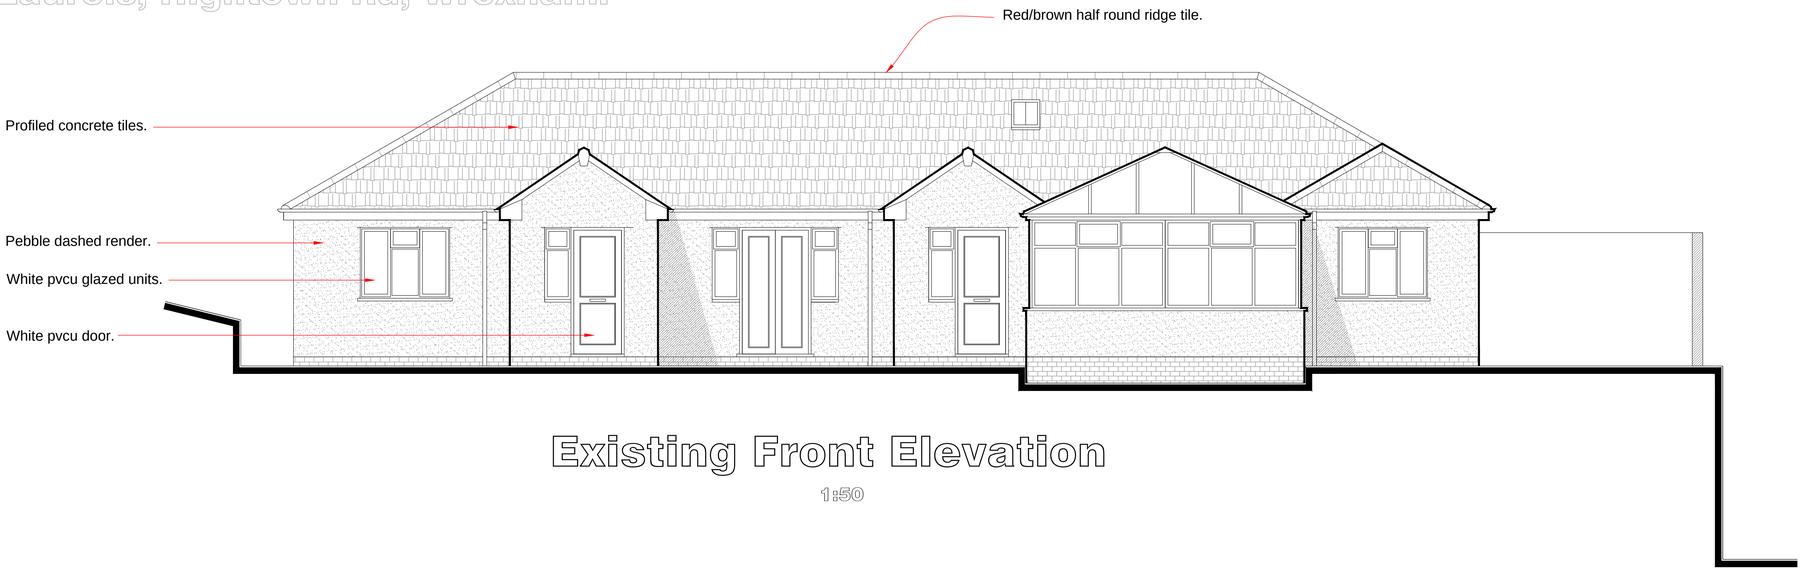


Existing Front Elevation

1:50

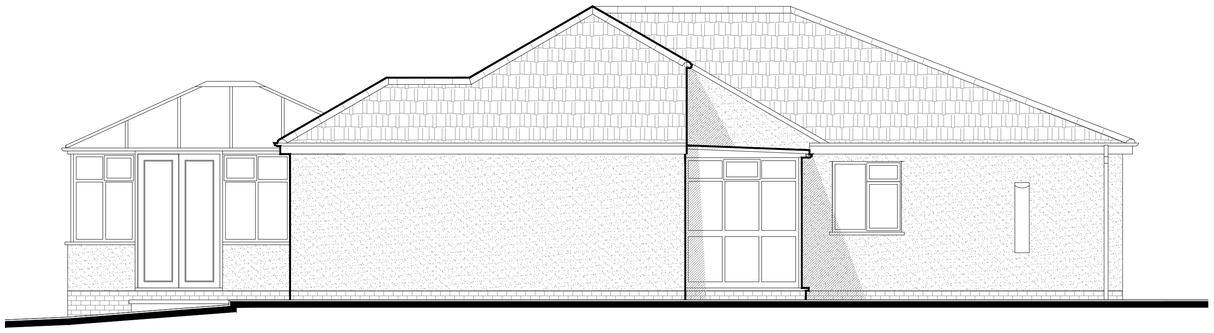

Existing Side Elevation

1:50

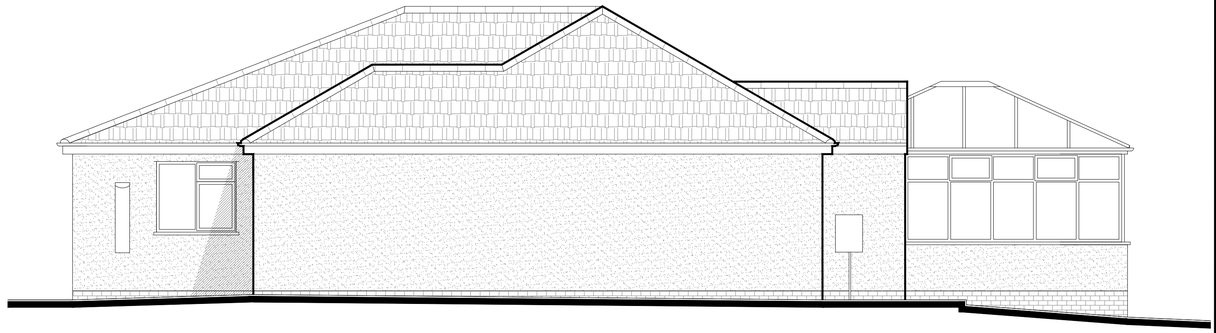

Existing Side Elevation

1:50



Existing Rear Elevation

1:50

CULLIS
ARCHITECTURAL DESIGN

25 Sunningdale Close
Wrexham
LL13 9QU

M 07791 480768
E ajones540@btinternet.com

partner LABC

Client: Mr. & Mrs. Whittaker.

Drawing Title: Existing Elevations.

Job Title: Proposed Alterations to The Laurels, Wrexham.

Date:	Scale:	Rev:	Drg No:
Aug 2026	1:50 at A1		PD346/02