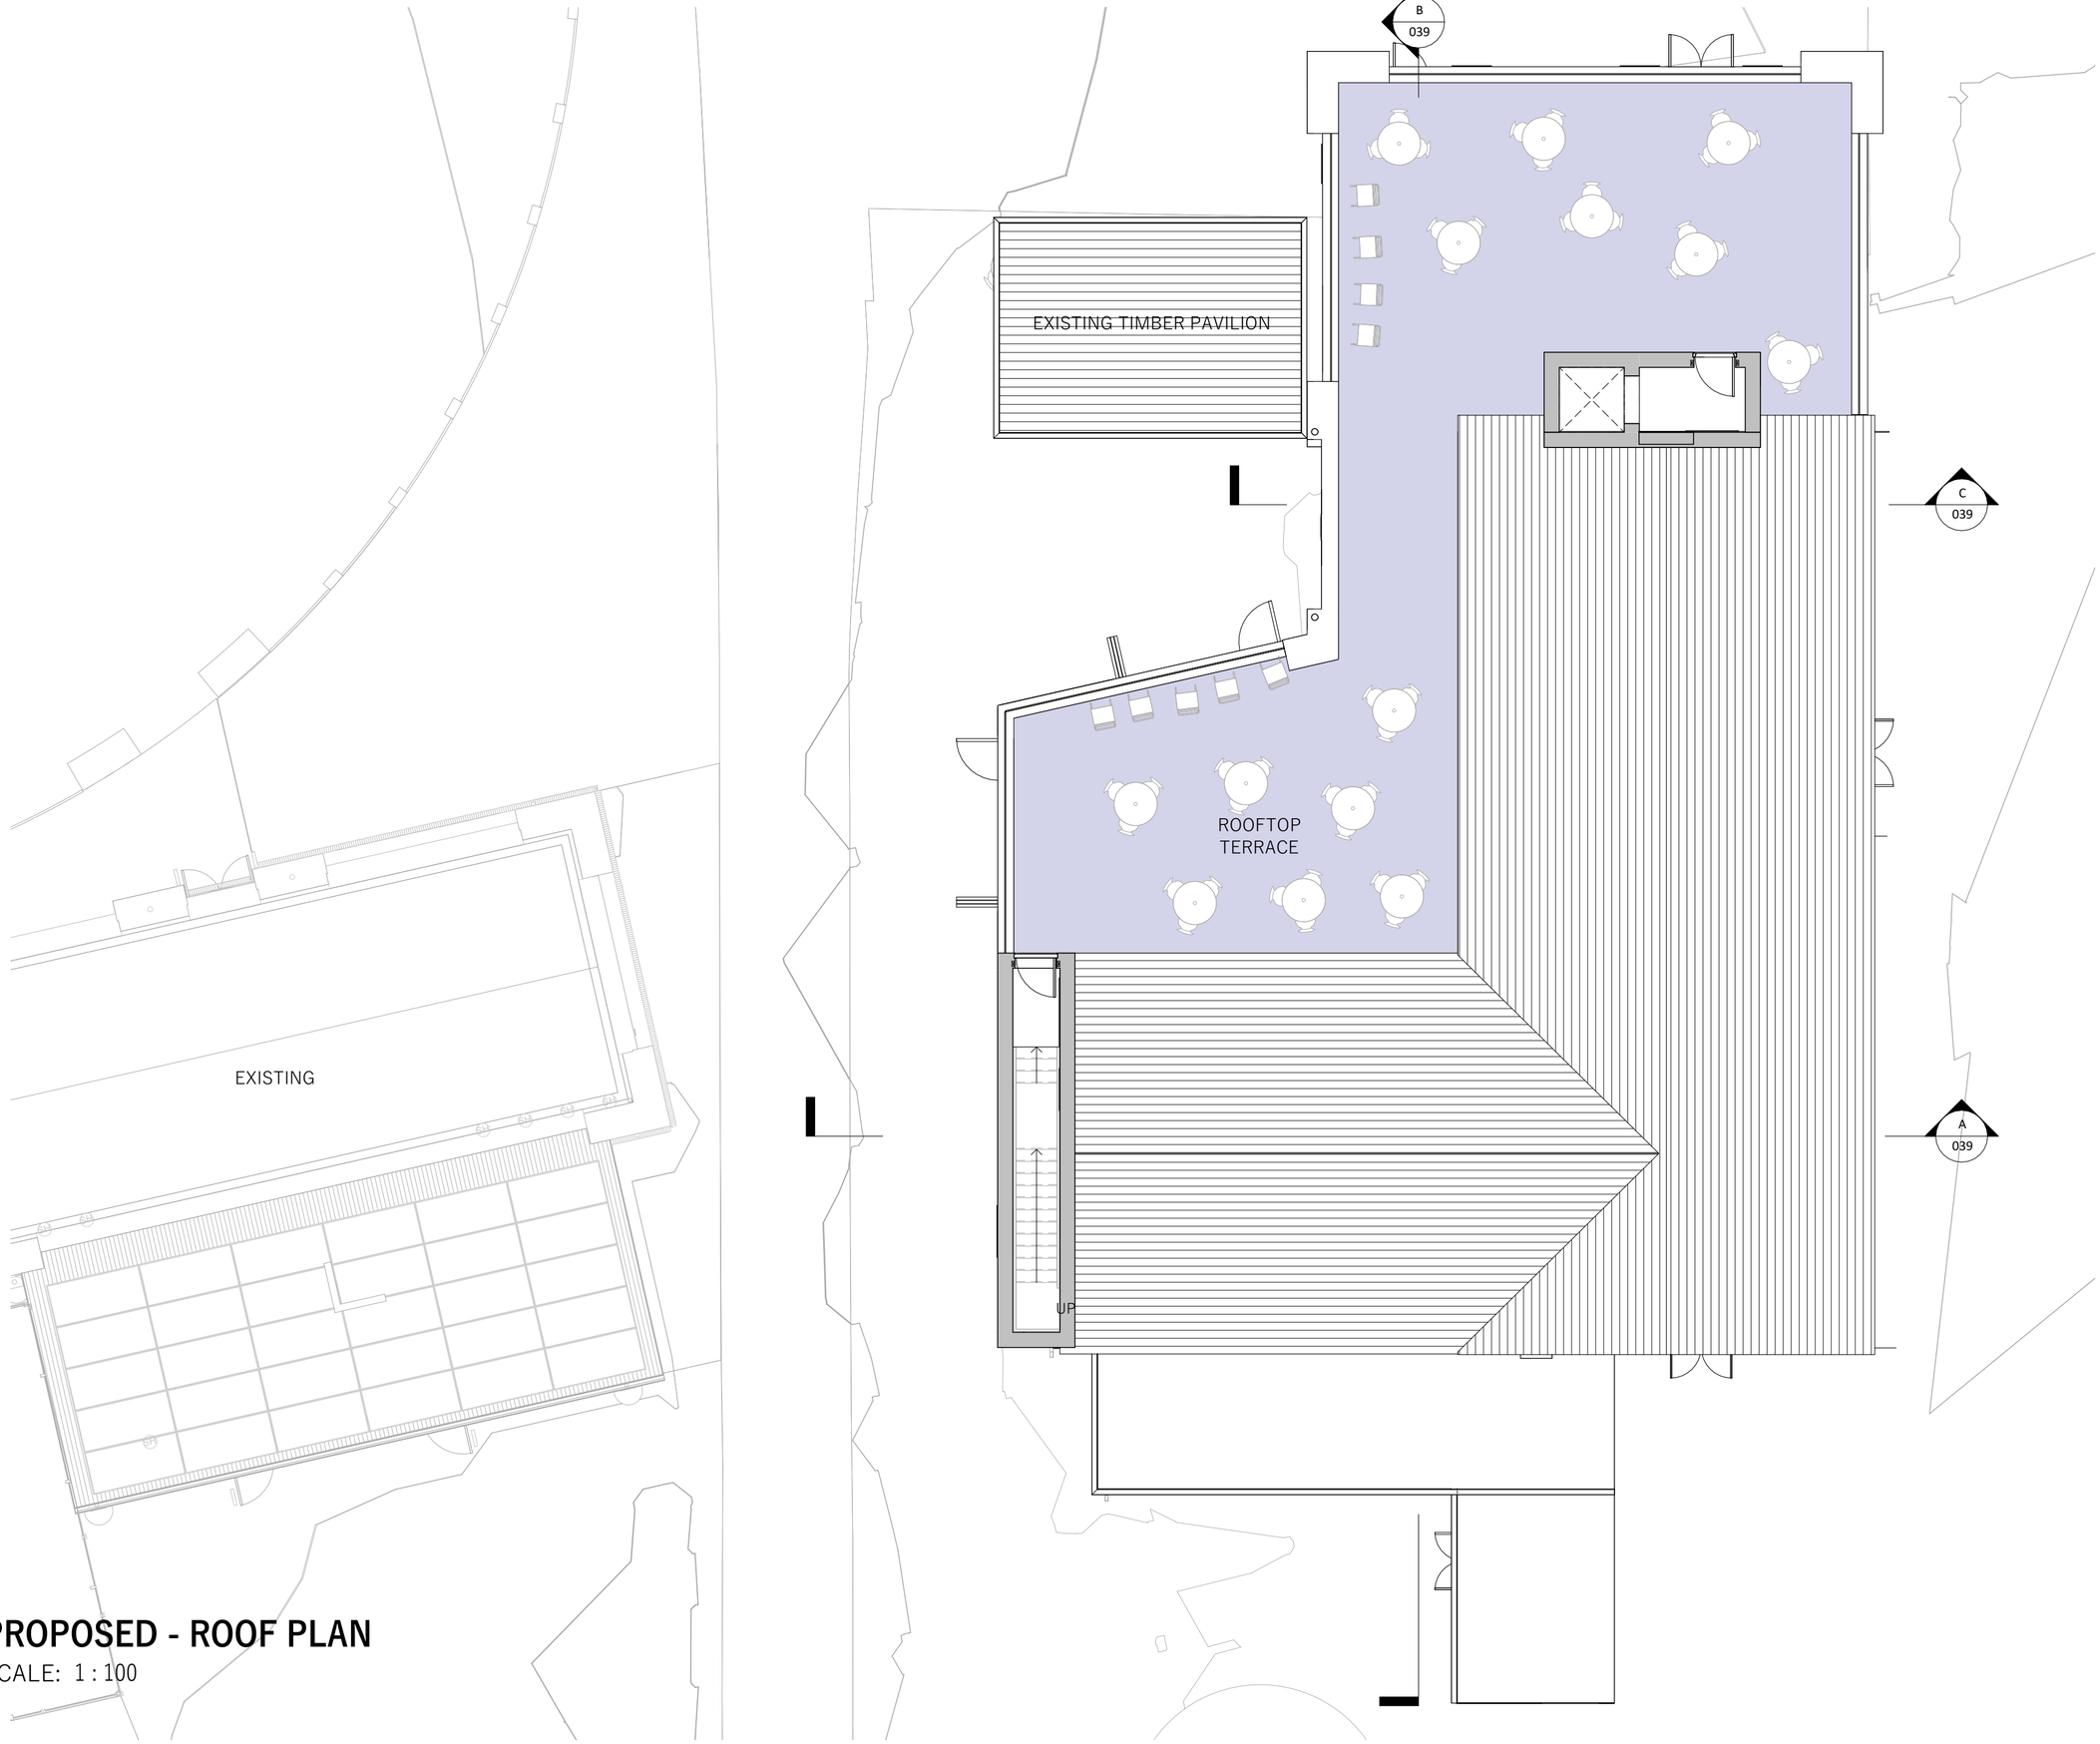


PROPOSED - ROOF PLAN

SCALE: 1 : 100

PRINTED: 18/09/2026 15:54:31

REV:	DESCRIPTION:	DATE:	BY:	CHK:
P1	CLIENT COMMENTS	20/11/2025	EO	GJ
P2	AMENDMENTS FROM CLIENT	05/12/2025	EO	GJ
P3	PRE APPLICATION	21/01/2026	EO	GJ
P4	LAYOUT ADJUSTED TO AVOID THE EASMENT	13/08/2026	GJ	SS
P5	BRIDGE AND RAMP REMOVED	18/09/2026	GJ	SS

N

0 1 2 3 4 5 m

1:100 @ A2

saer architects

www.saer.wales | 01492 472478 | studio@saer.wales

THIS DRAWING IS COPYRIGHT OF SAER ARCHITECTS LIMITED. CHECK ALL DIMENSIONS ON SITE. DISCREPANCIES TO BE NOTIFIED TO ARCHITECT. ELEMENTS OF STRUCTURE SHOWN ARE INDICATIVE AND FOR GUIDANCE. FINAL DESIGN TO STRUCTURAL ENGINEERS DETAILS AND SPECIFICATION.

PROJECT:
GWERSYLLT CRICKET CLUB

CLIENT:
GWERSYLLT PARK CRICKET CLUB

DRAWING TITLE:
PROPOSED - ROOF PLAN

DRAWING STATUS:	STATUS:
PLANNING	S3
DRAWING No:	PROJECT No:
GCC-SAL-03-ZZ-DR-A-0037	P1085
SCALE:	REVISION:
1 : 100@A2	P5